
DRG 06

AWDM/0780/13
AMENDED
Received 7/3/14

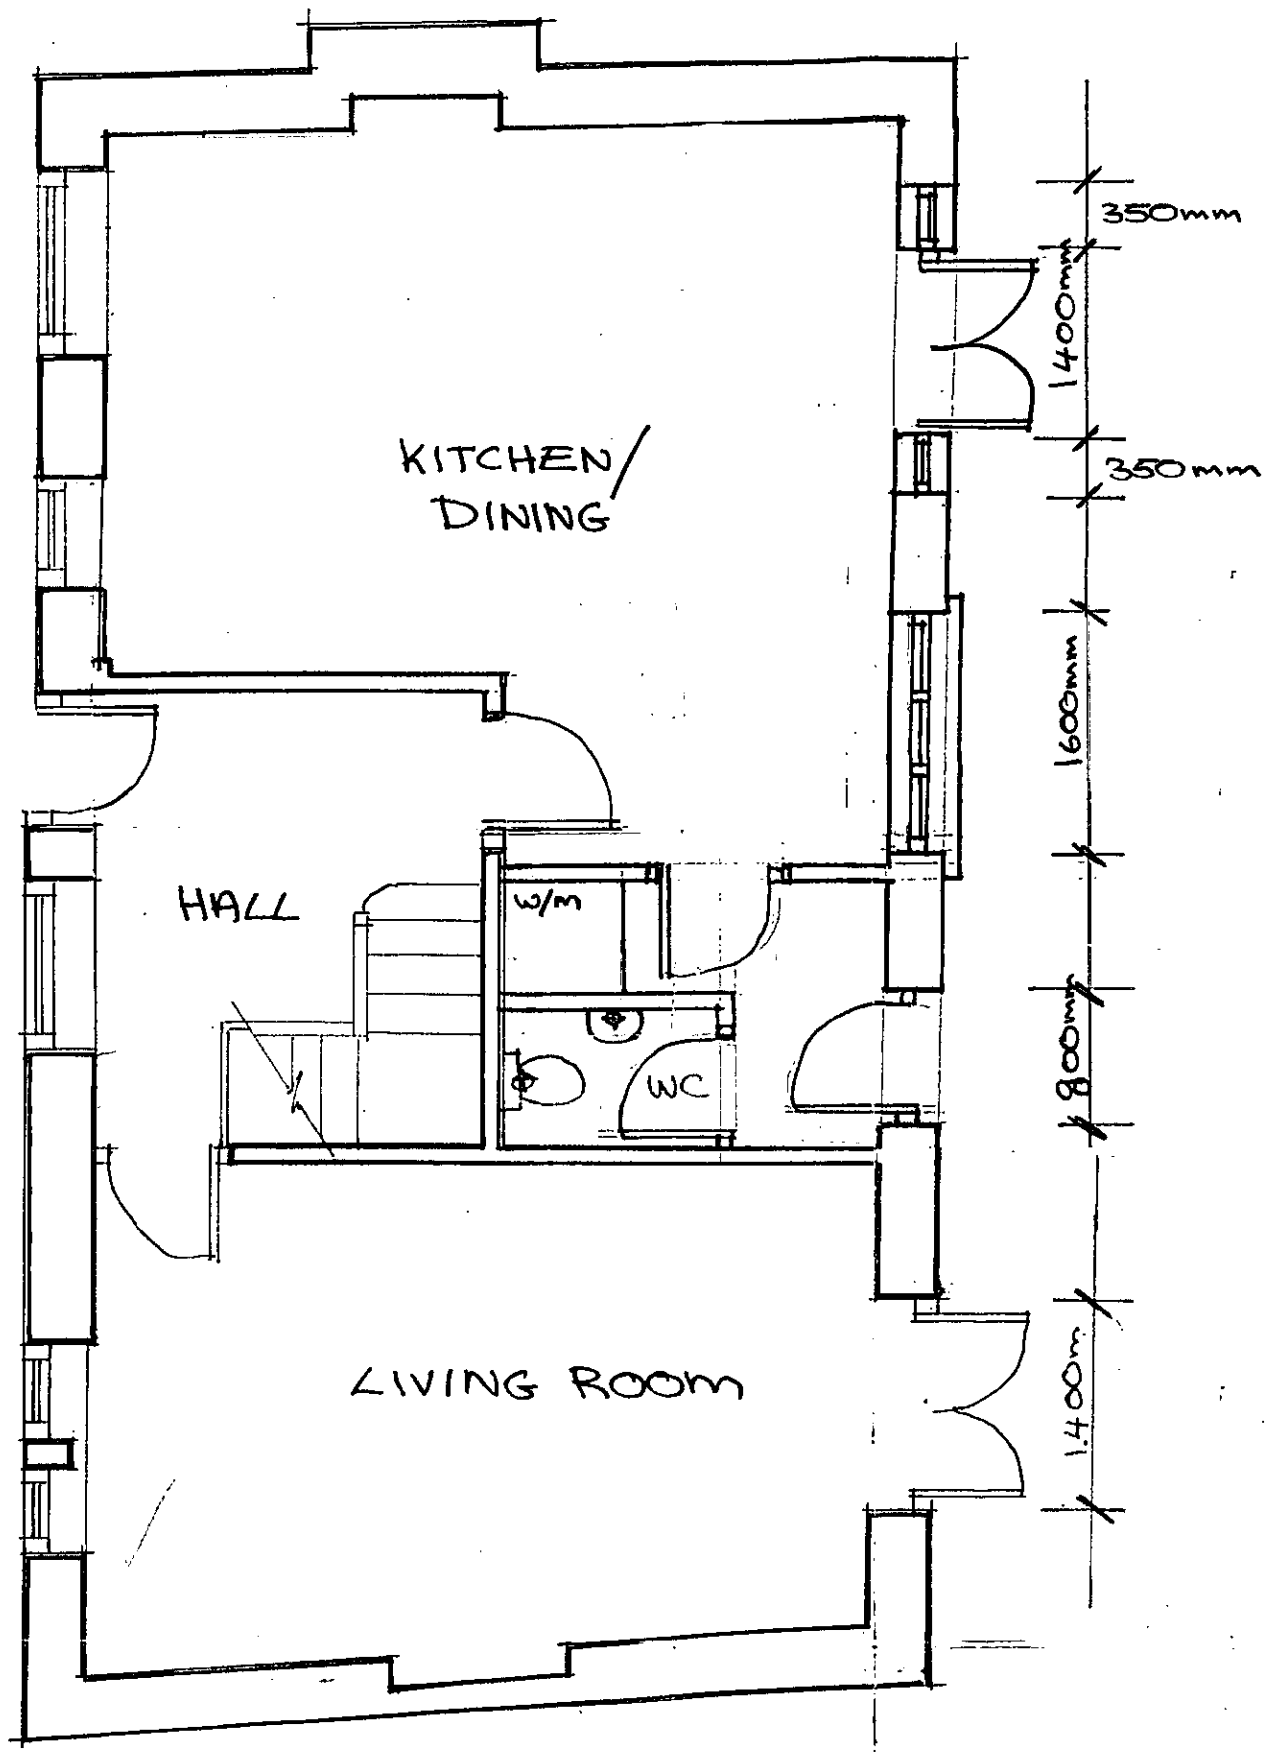

PLANNING SERVICES
12 MAR 2014
APPROVED

PROPOSED FLOOR PLAN
SCALE 1:50

SI