
0780/13
AMENDED
Received 7/3/14

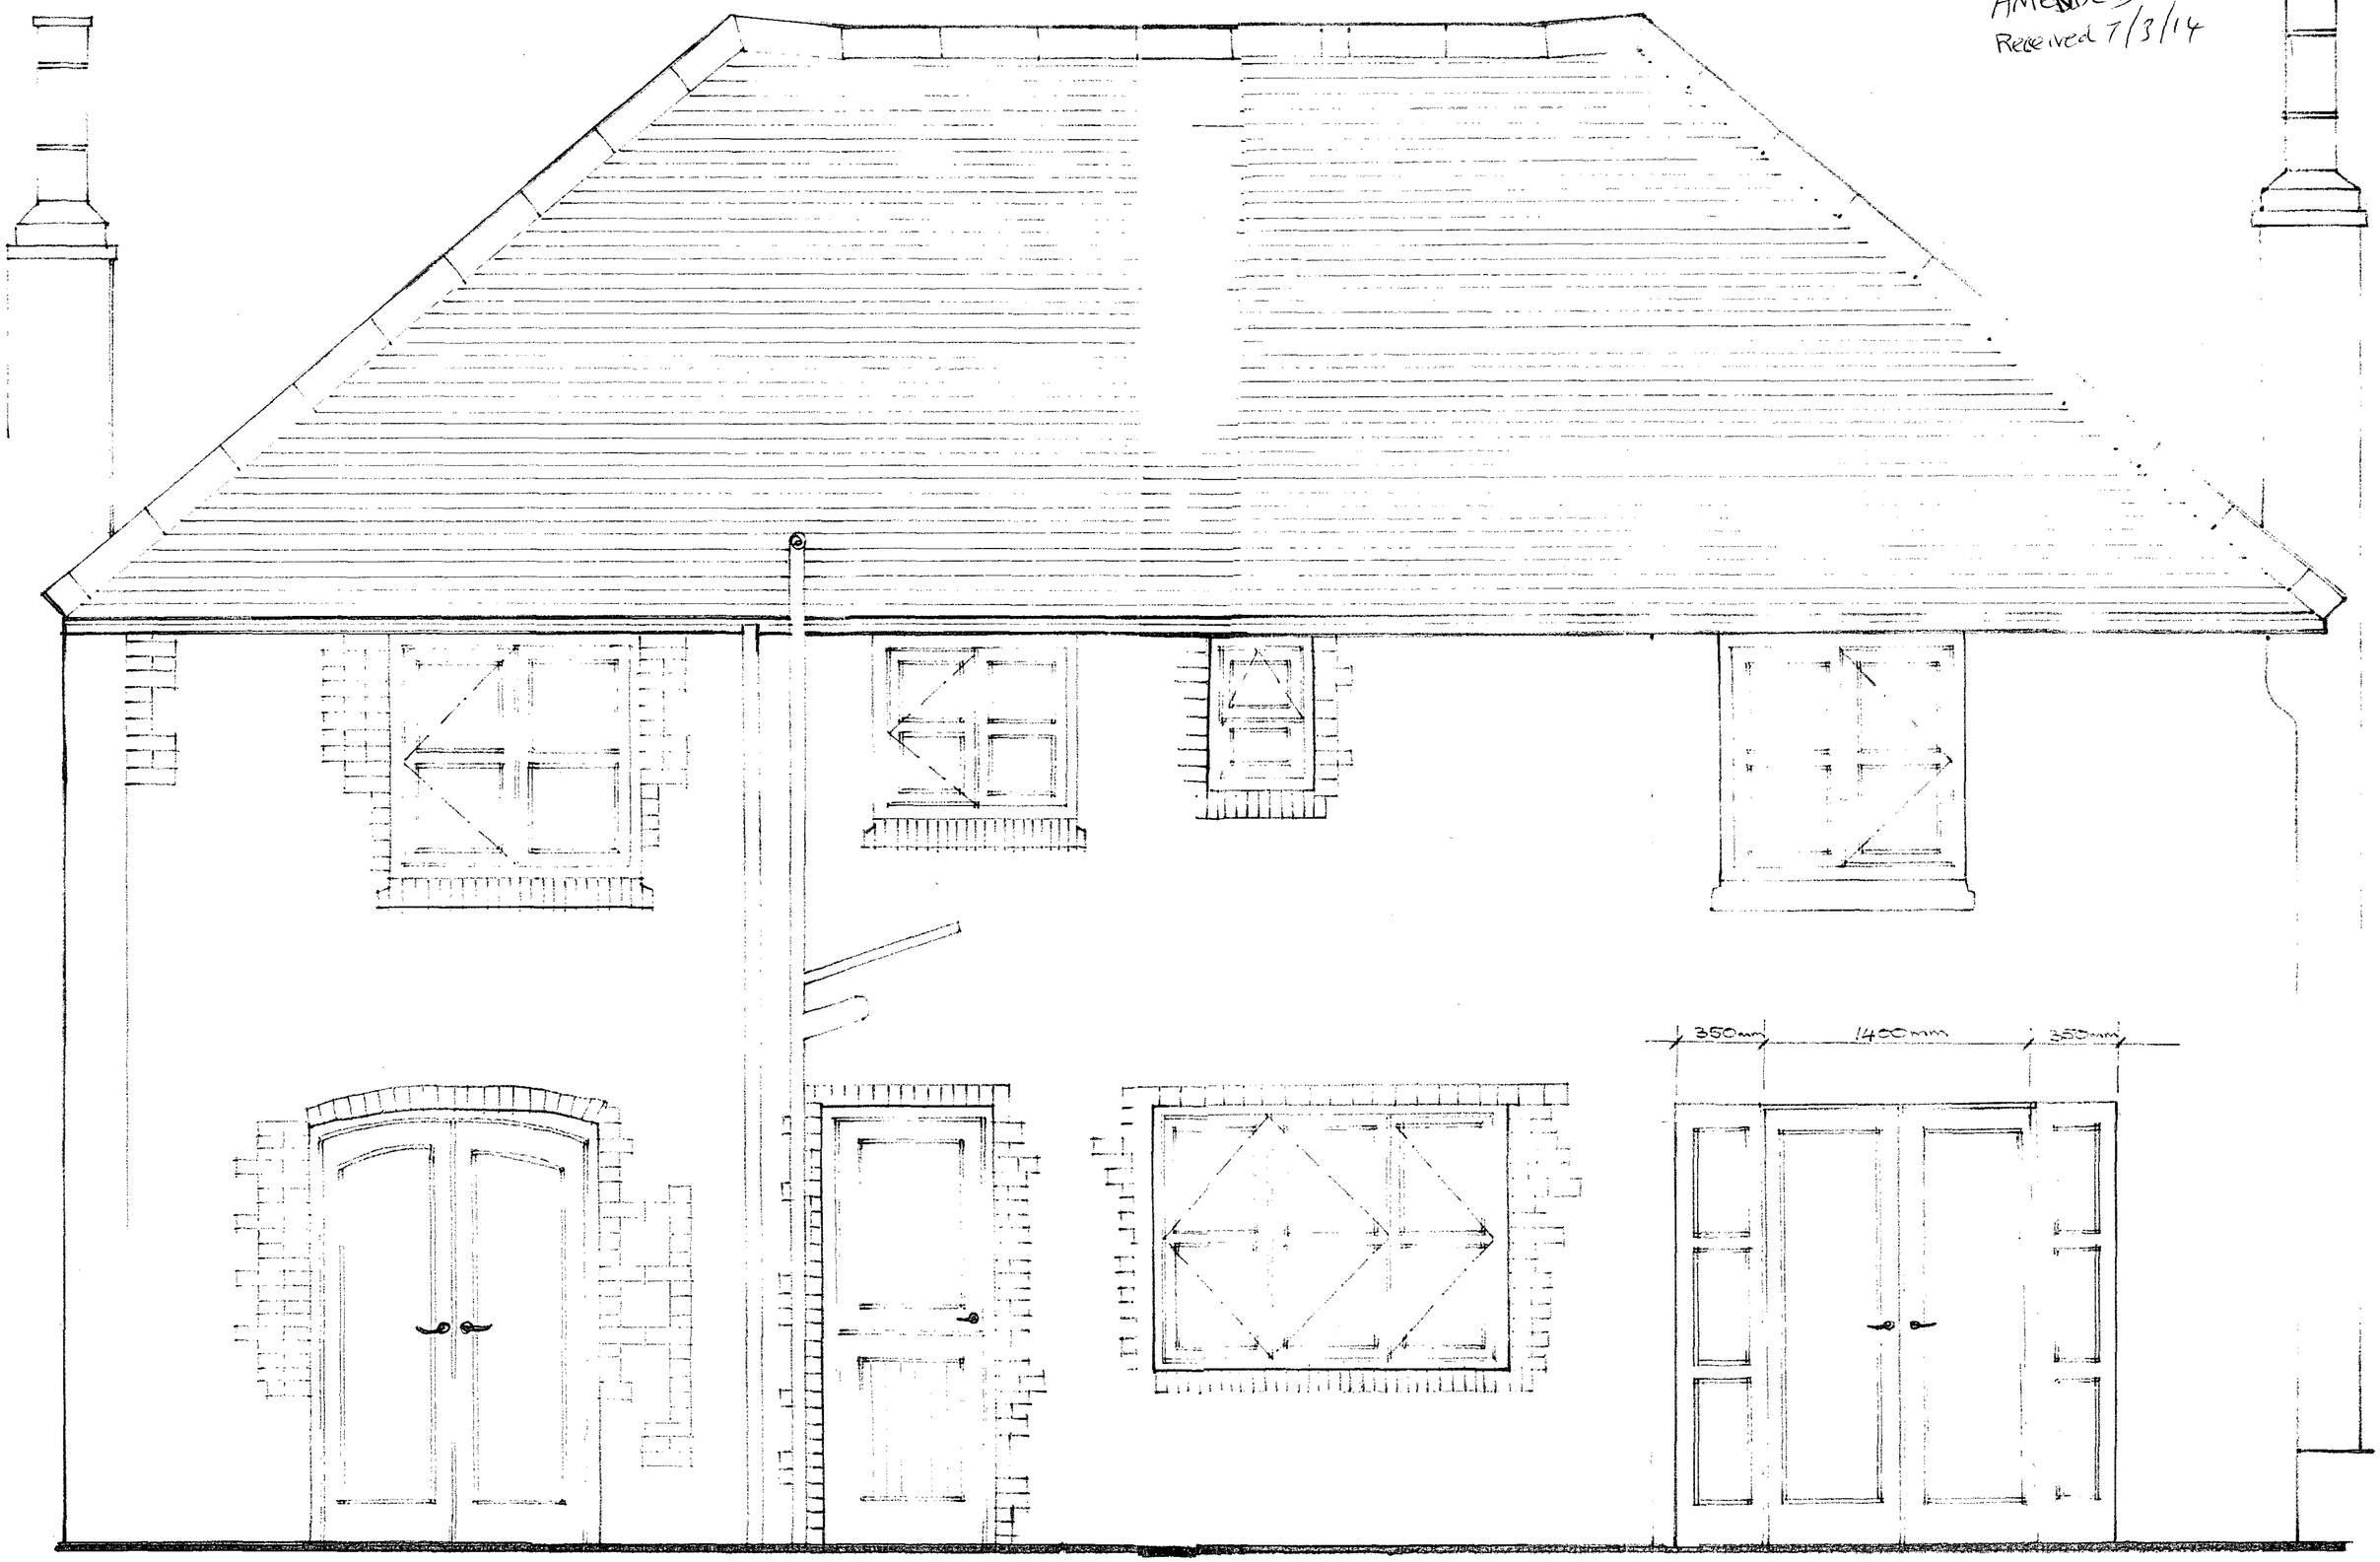

PROPOSED REAR
ELEVATION
SCALE 1:20

SI