
Slide A

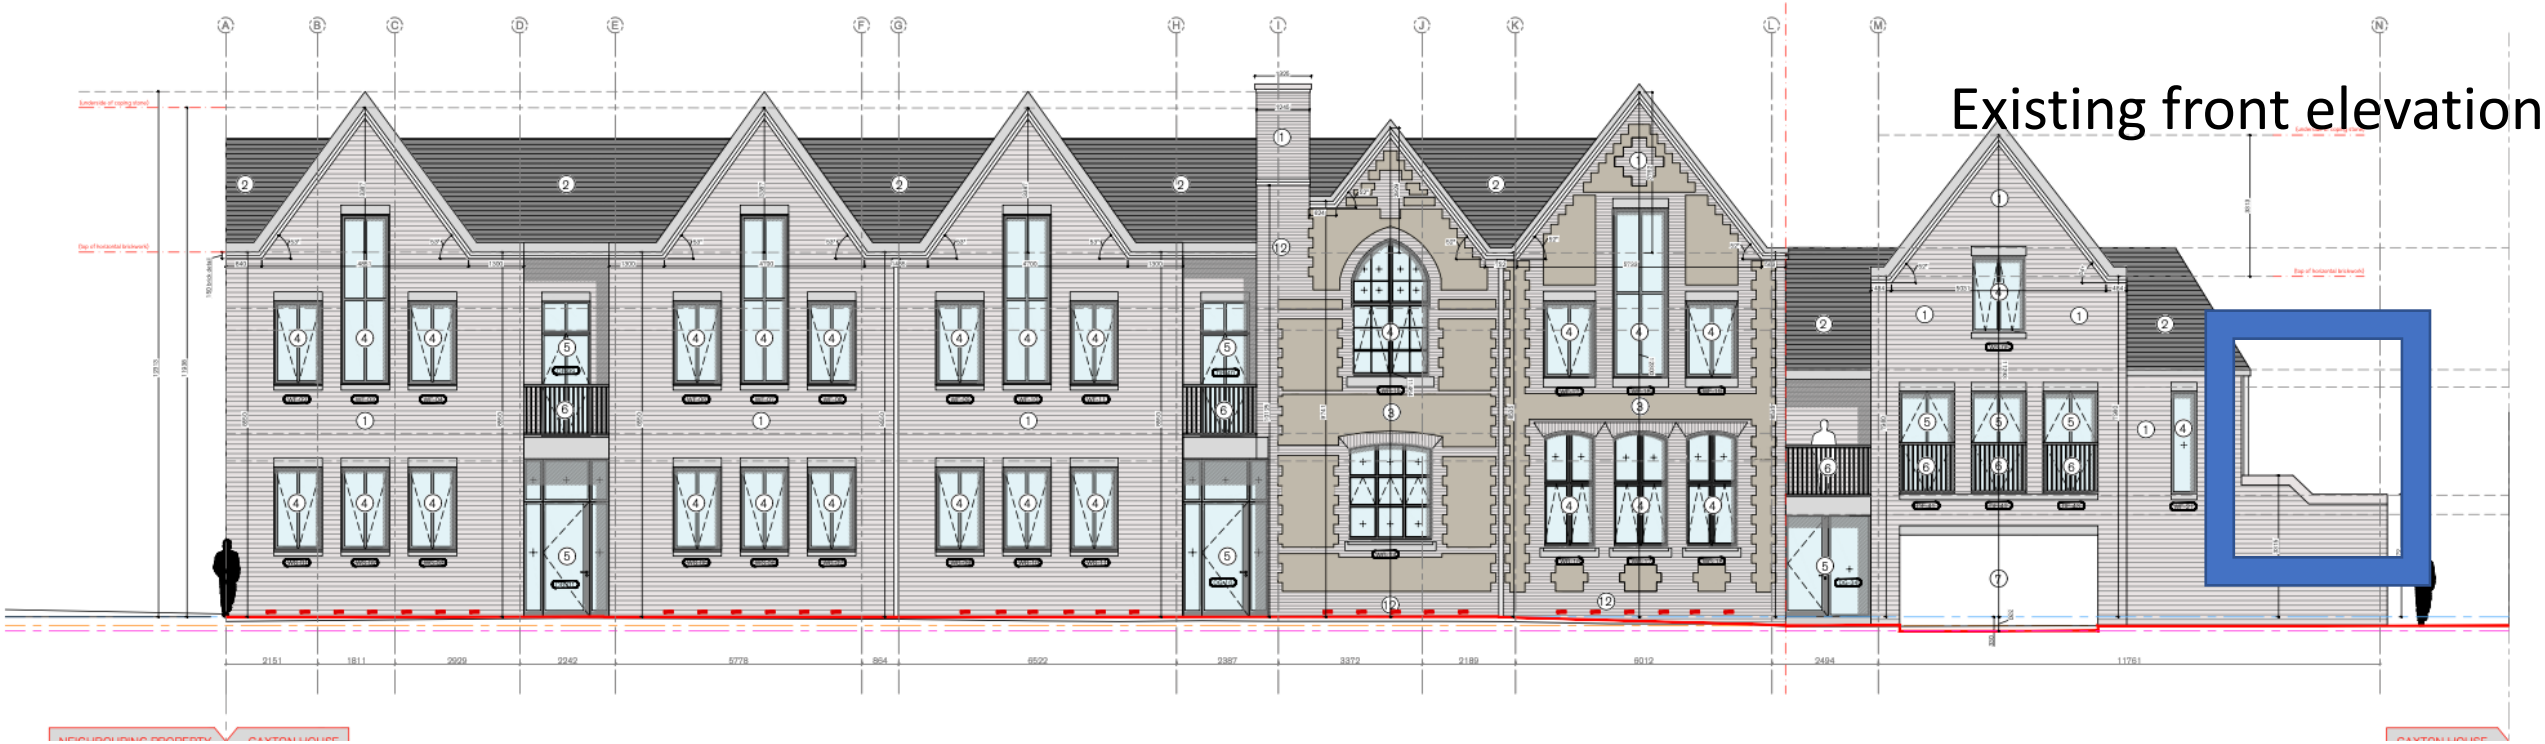

Existing front elevation



Proposed front elevation with balustrade screening to match existing