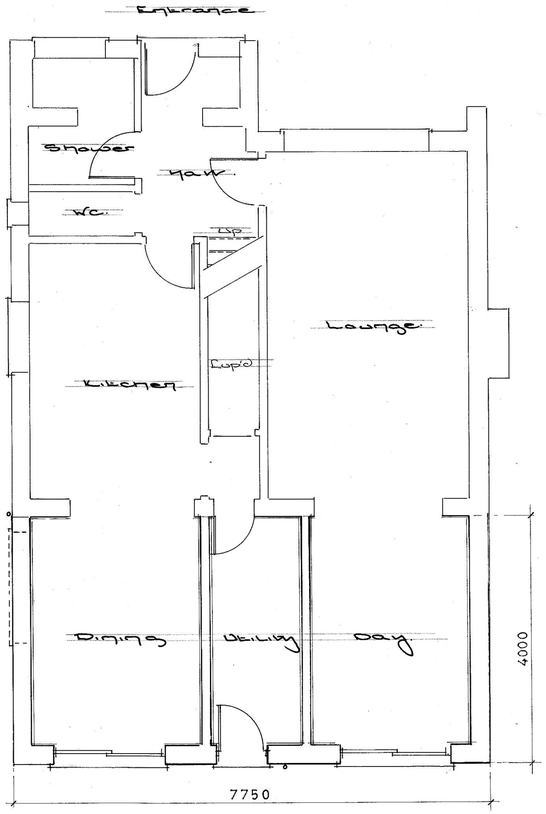

Proposed
Ground Floor Plan.

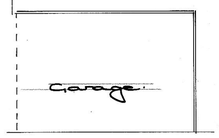

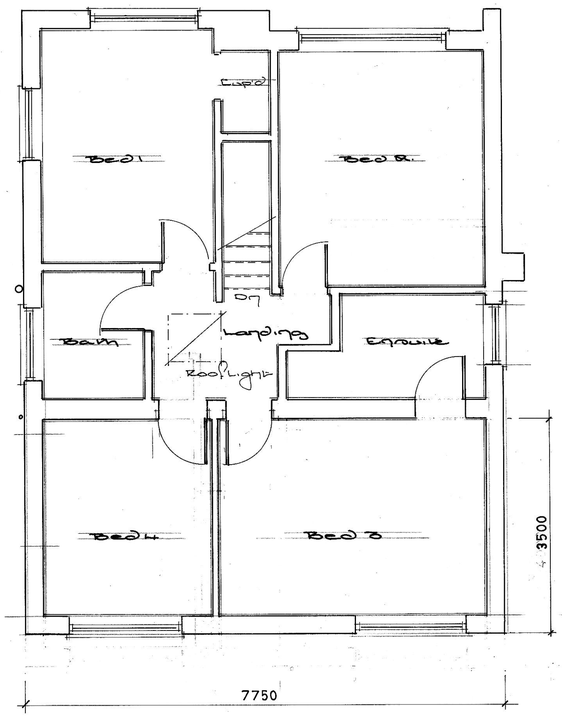

Proposed
First Floor Plan.

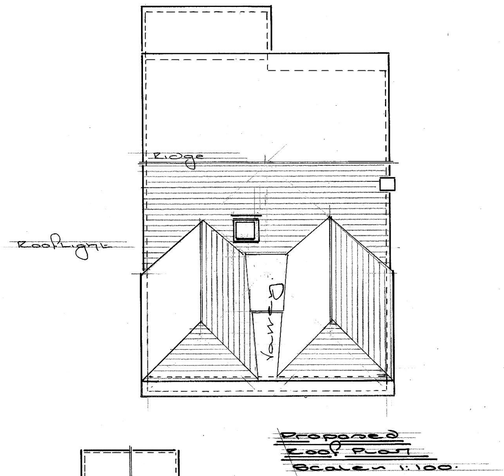

Proposed
Roof Plan
Scale 1:100.

Proposed Materials

Roof –	Pitched - Dark, interlocking/ plain tiles and fittings.
Eaves –	White, Upvc enclosure.
Guttering –	Brown profiled, Upvc gutters and downpipes.
Walls –	Ground Floor - Common stock detailed brickwork. First Floor – Colour washed, sand; cement render.
Joinery –	Windows – White, high performance, Upvc.
Joinery –	Doors – White, high performance, Upvc/ composite and powder coated aluminium.

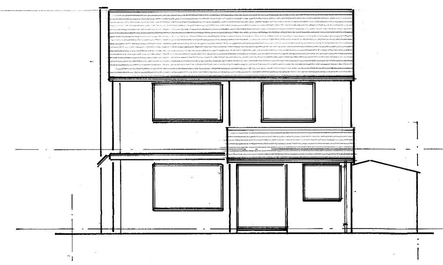

Proposed
West Elevation.

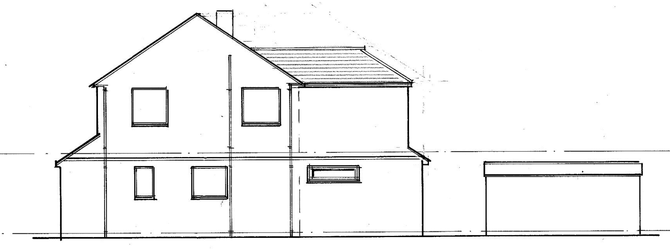

Proposed
South Elevation.



Proposed
East Elevation.

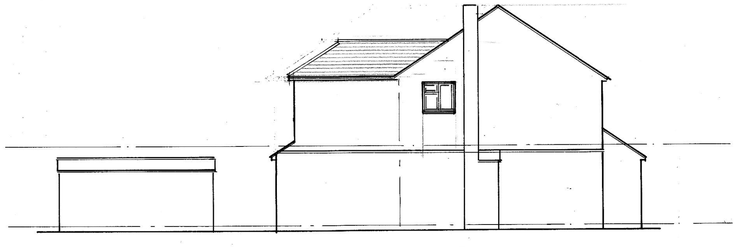

Proposed
North Elevation.

0 1 2 3 4 5m

Scale 1:50

0 1 2 3 4 5 6 7 8 9 10m

Scale 1:100

Rev C - Amended BCO comments - 14 Jan 19
Rev B - Amended BCO comments - Jan 19
Rev A - Planning III - Nov 18.

Proposed Extension and Alterations at:-
146. Western Road, Sompting, West Sussex. BN15 9TY

Title:	Proposed Ground, First Floor, Roof Plans and Elevations.
Client:	Mr & Mrs C. Hooper.
Date:	October 2018 Drawn: ST
Scales:	1: 50 & 1: 100
Drawing No:	2017/ 197/ 007 Rev 'C'