

DO NOT SCALE FROM THIS DRAWING

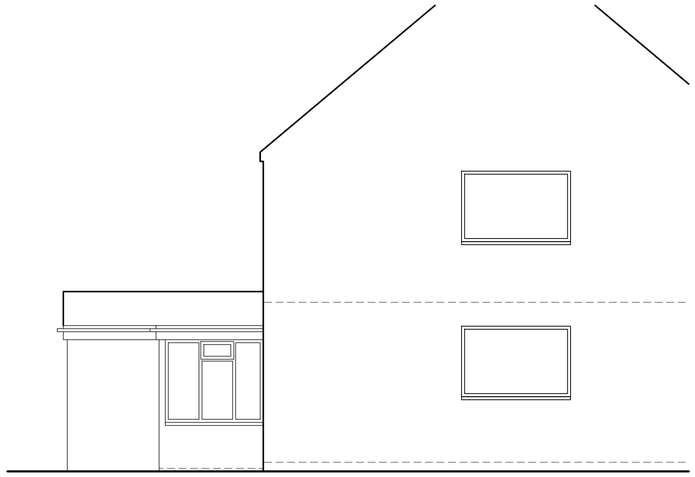


East Elevation

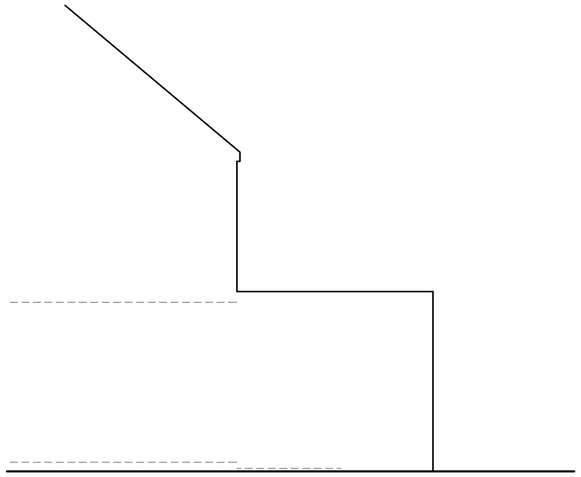


South Elevation




West Elevation

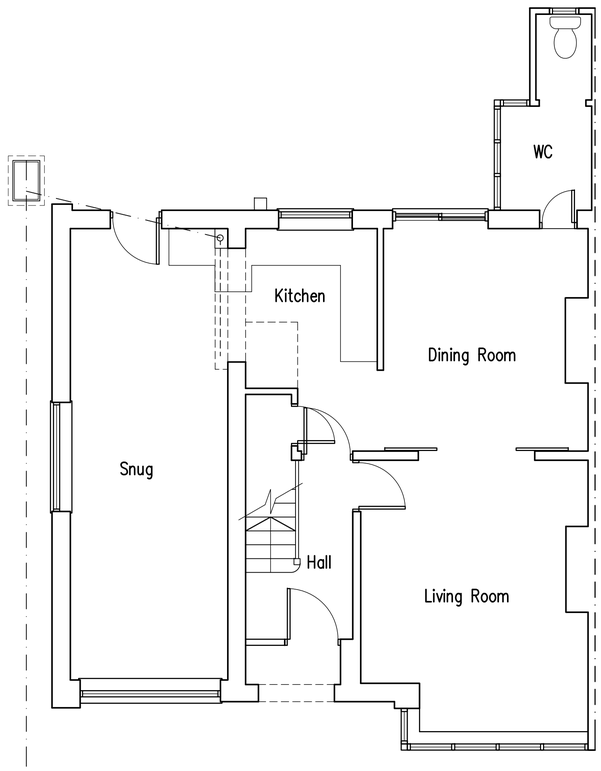

Ground Floor Plan

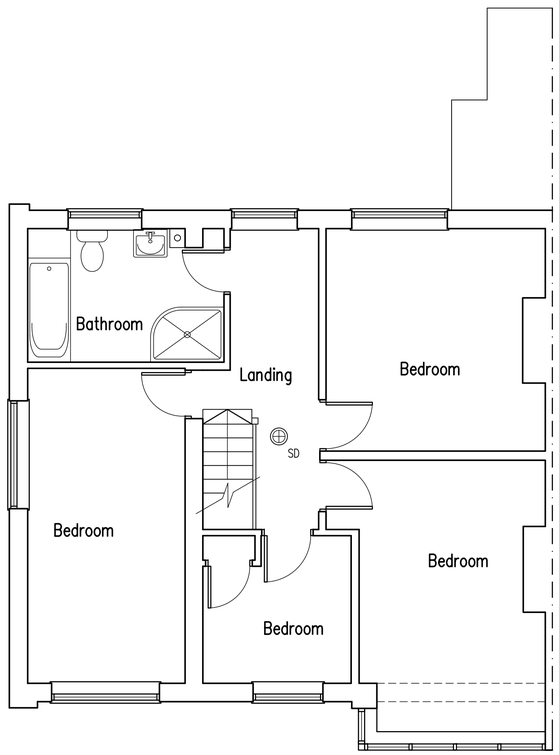

First Floor Plan

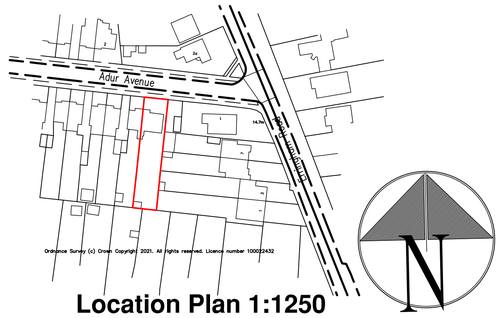

Location Plan 1:1250



Block Plan 1:500

1m 2m 3m 4m 5m 6m 7m 8m 9m 10m
1:50 Scale Bar

10m 20m 30m 40m
1:500 Scale Bar

10m 20m 30m 40m 50m
1:1250 Scale Bar

Proposed Single Storey Rear Extension at: 3 Adur Avenue, Shoreham-By-Sea, West Sussex

rja Planning & Building Consultants Ltd.
1st Floor
10 High Street
Shoreham-By-Sea
West Sussex BN43 5DA
t: 01273 467297 mob: 07971 375739
e: rex@rjapbc.co.uk web: www.rjapbc.co.uk

Chartered Institute of Architectural Technologists

PROJECT: 3 Adur Avenue, Shoreham-By-Sea BN43 5NN
DRAWING TITLE: Existing Floor Plans & Elevations
CLIENT: Gareth Ledbetter & Sophie Greengrass
DWG NO: 21855-01
REVISION:
SCALE: 1:50 @ A1
DATE: 22.07.21
DRAWN: rex