REV.	DATE	REVISIONS:	REV.	DATE	REVISIONS:	
A	22.10.09	OS updated with new buildings				

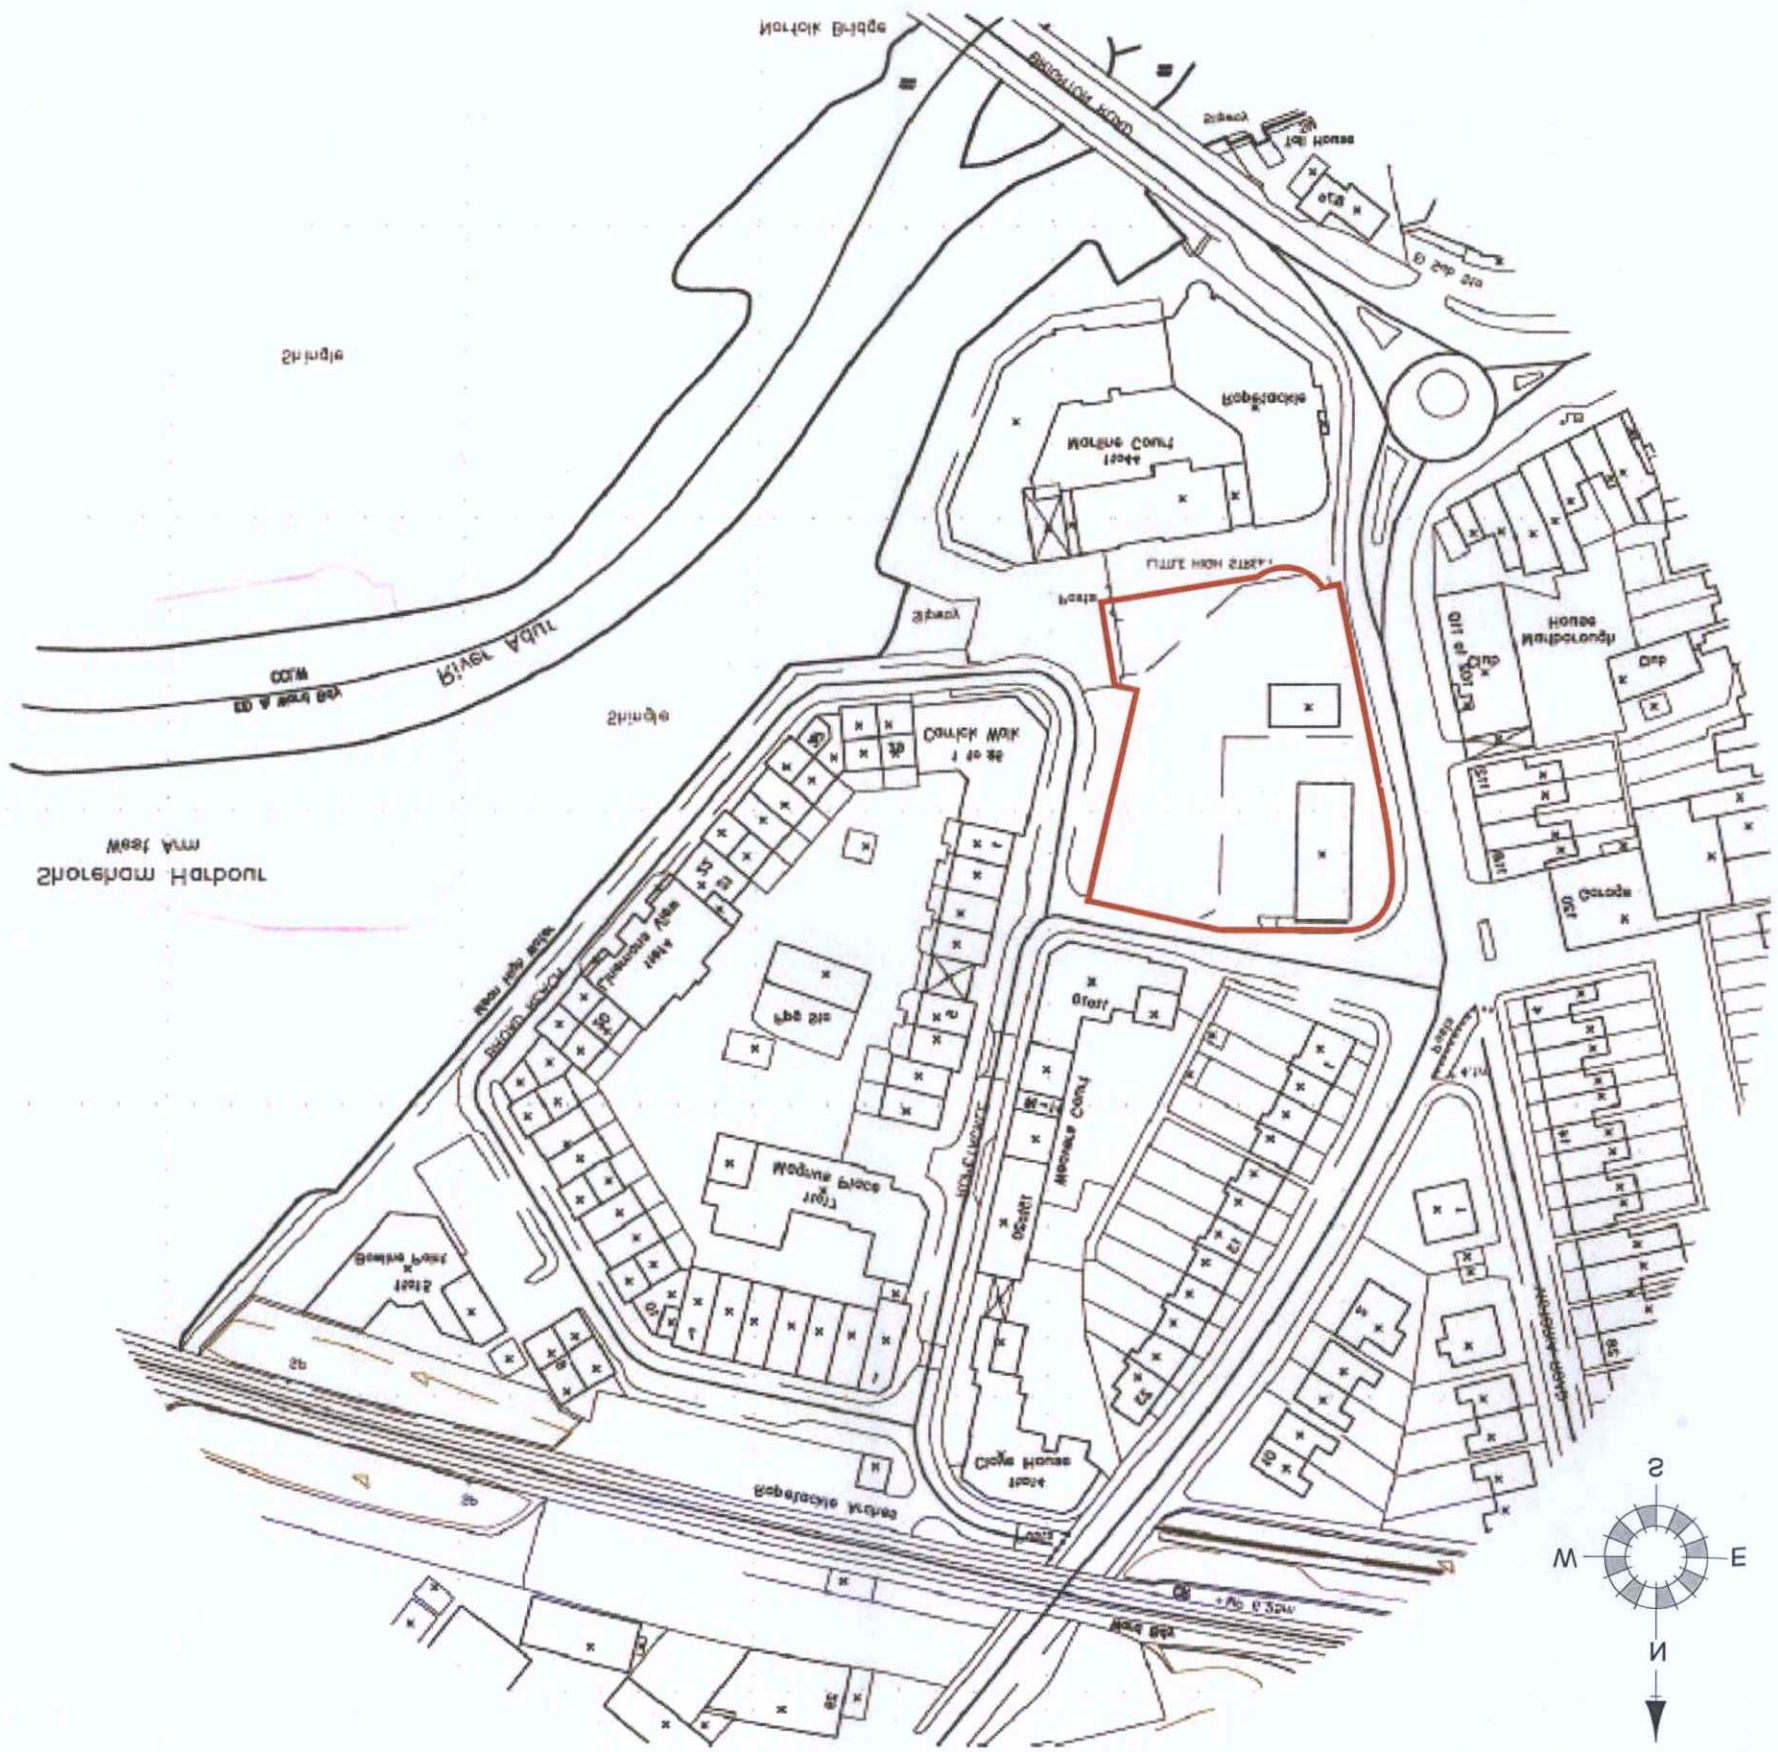
© COPYRIGHT EXISTS ON THE DESIGNS AND INFORMATION SHOWN ON THIS DRAWING

This drawing may be scaled or cross referenced to the scale bar for planning application purposes only. Do not scale for any other purpose, use figured dimensions only. Subject to site survey and all necessary consents.

All dimensions to be checked by user and any discrepancies, errors or omissions to be reported to the Architect before work commences. This drawing is to be read in conjunction with all other relevant materials.

CLIENT: Berkeley Homes (Southern) Ltd	PROJECT: Kobelacke, Shoreham Blocks B & C	DRAWING: Plan Location	A
SCALE: 1:1250 (A3 ORIGINAL)			P05
DRAWN: bdd	DATE: 12.05.09	0909	

D. KEEFE SCANLON LIMITED
ARCHITECTURE
KTA ULB
West Byfleet Surrey
Rosemont House
Rosemont Avenue
Tel. 01932 352111
Fax. 01932 352312
mail.mail@dsa-architecture.com
www.dsa-architecture.com


Norfolk Bridge
Brighton Road
Shoreham
River Adur
West Arm
Shoreham Harbour
Kobelacke Mews
Kobelacke
Marine Court
Flats
Flats
Carlton Way
Bramble Close
Flats
Meadow Place
Flats
Brighton Road
Clyde House
Flats
Kobelacke Mews
Flats
Flats
Flats