GROUND FLOOR PLAN 1:100

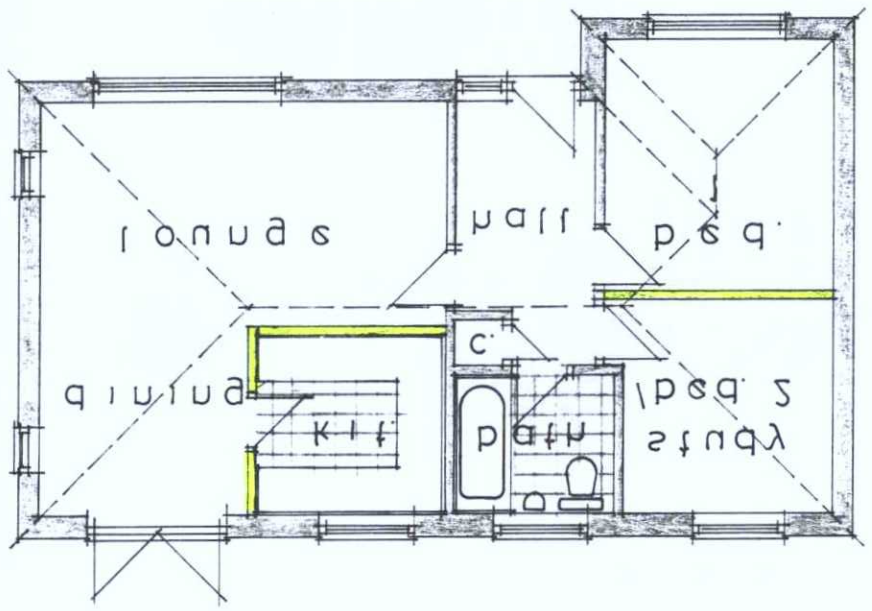

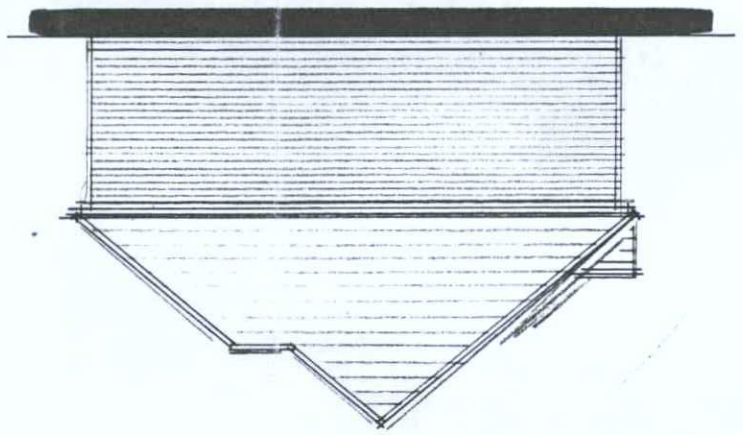

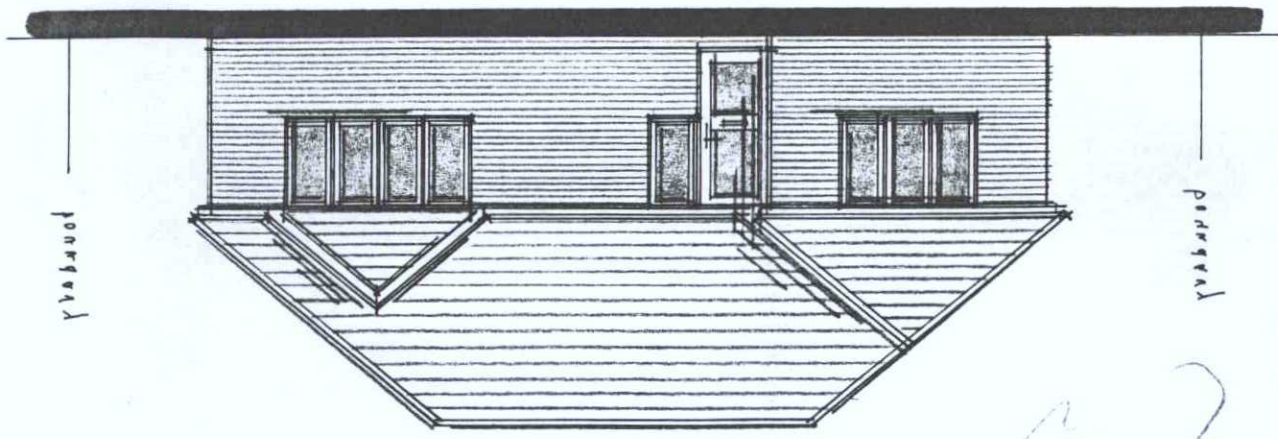

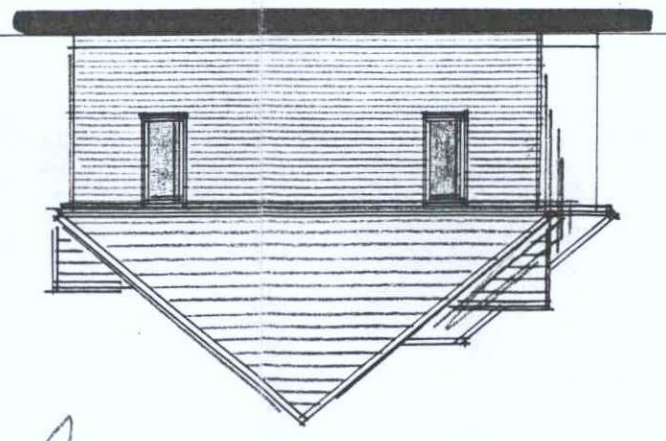

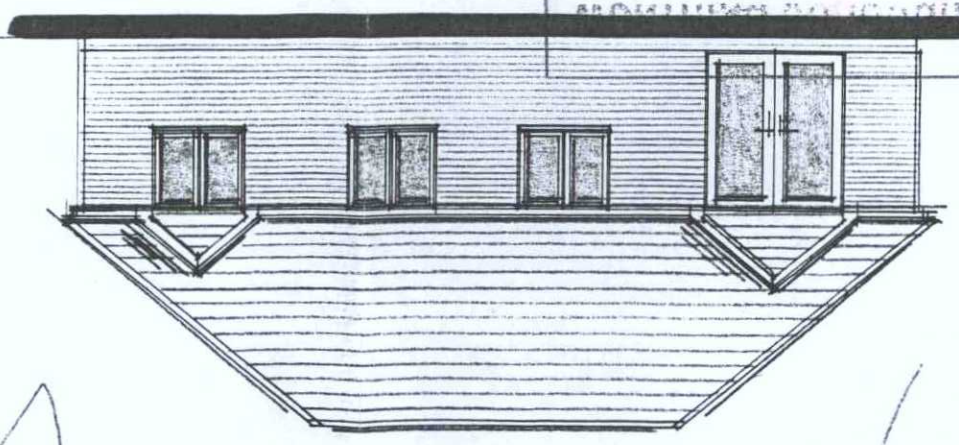

PROPOSED ELEVATIONS 1:100

WESTERN DWELLING

SCHEDULE OF FINISHES

ELEVATIONS	-	face brickwork
WINDOWS\DOORS	-	white PVCu plastic & double glazed
ROOF	-	Etemit slate (or similar) with red half round tiles to ridge\hip
EAVES	-	white PVCu plastic
R\W GOODS	-	black PVCu half round guttering with 63mm diameter downpipes

THE CONTRACTOR IS TO PROVIDE SAMPLES FOR APPROVAL BY THE CLIENT AND THE LOCAL PLANNING AUTHORITY WHERE REQUIRED.

WAYNE GANDER MCIAT
Chartered Architectural Technologist
98 Dumington Lane
WORTHING
West Sussex
BN13 2RG
Tel\Fax 01903 694817
Email - wayne@wgander.freeserve.co.uk

Drawn by MG

Scale AS SHOWN | Date FEB. 2008

Drawing no. WT\PR\04 A

Client
Coutley Homes Limited

Project
LAND TO REAR OF 44 PAVILION ROAD,
WORTHING
Proposed 2 new dwellings, access road & car-port

Figured dimensions to take precedence over scaled dimensions. The contractor is to verify all dimensions on site before commencing any works. Any discrepancies whatsoever to be brought to the attention of the client immediately.
The copyright of this drawing is reserved and the drawing must not be disclosed without authority.

Revisions A - Dwellings enclosed within quantities, bed 1 and 2 bed 2 dimensions to be shown to form structural bed 2 with 2 rooms to form structural bed 2 (9/9/08)

DATE: 01/10/08
AMENDED PLAN
AGREED POST-DECISION