
26 Herbert Road (Brayfield/Perretta) Home Extension

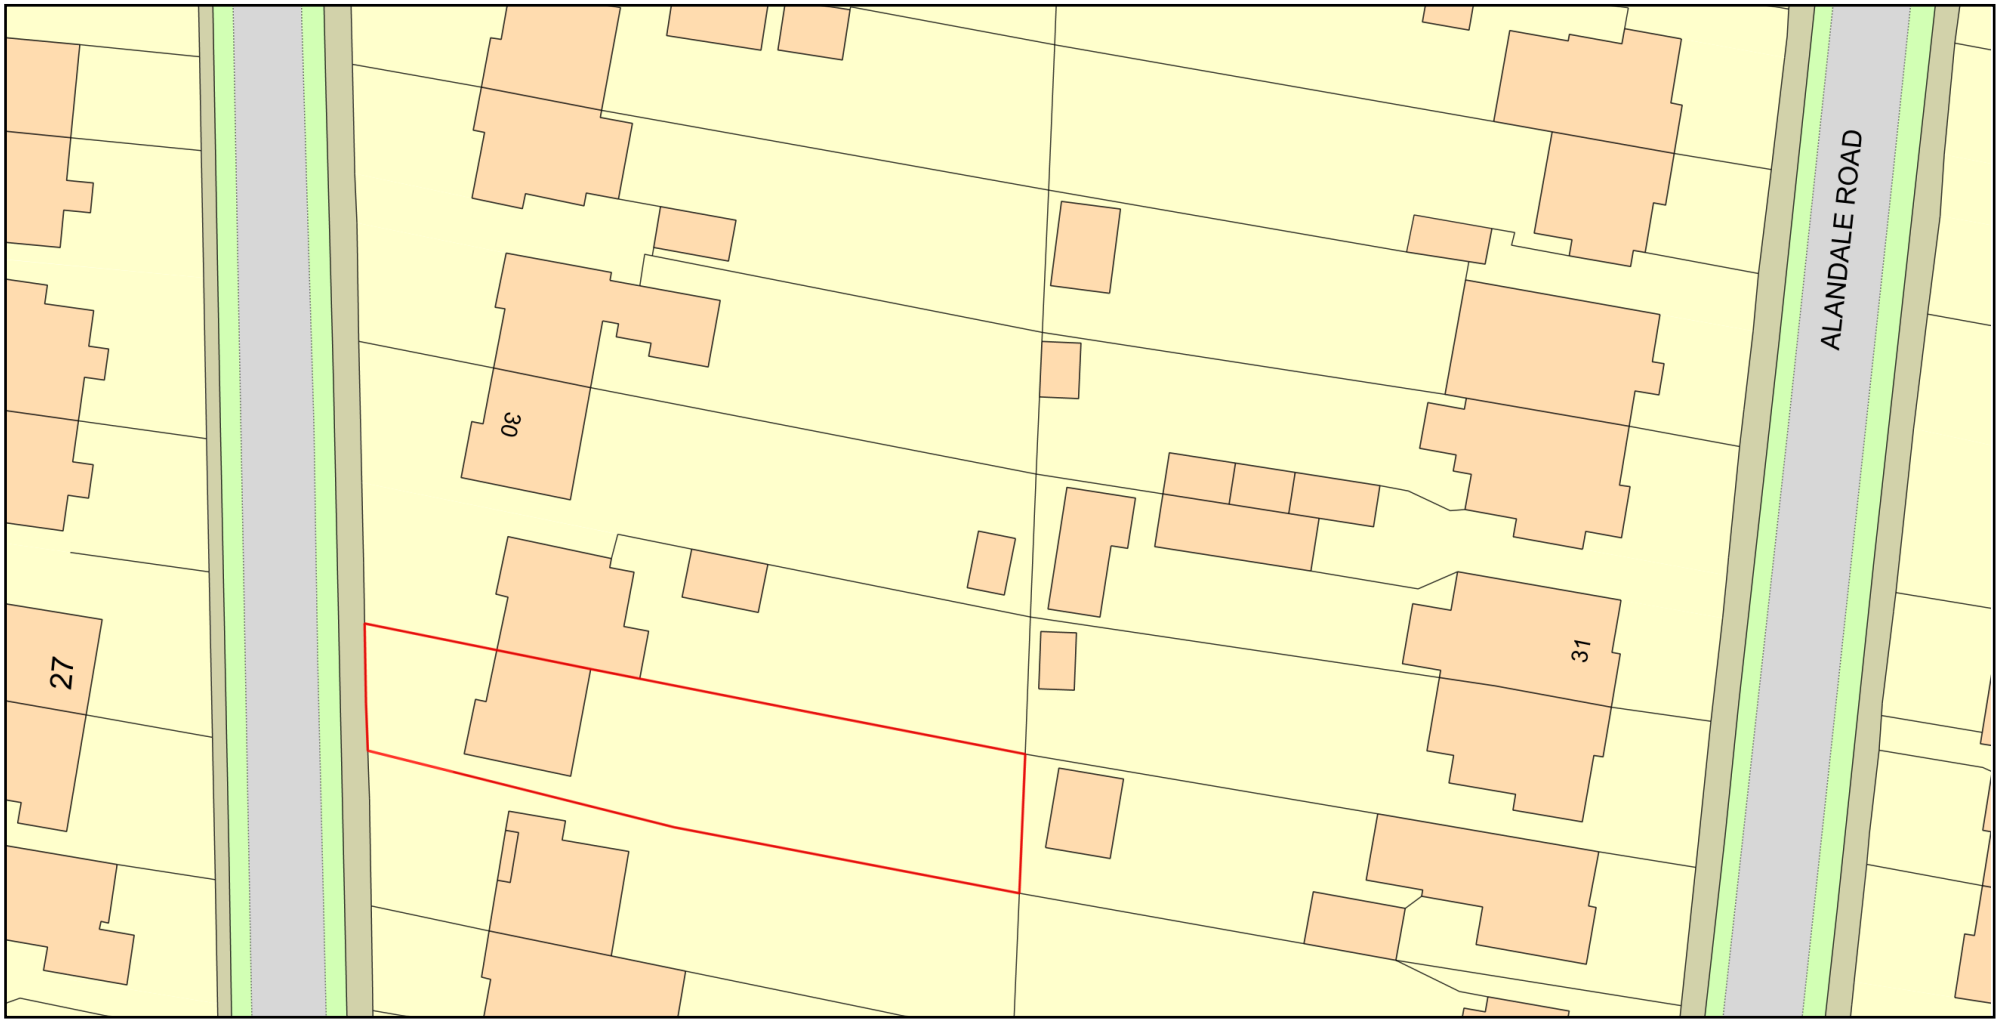

ReQuestaPlan

Plan Produced for: Adur & Worthing LPA

Date Produced: 15 Jul 2020

Plan Reference Number: TQRQM20197175300472

Scale: 1:500 @ A4

© Crown copyright and database rights 2019 OS 100042766