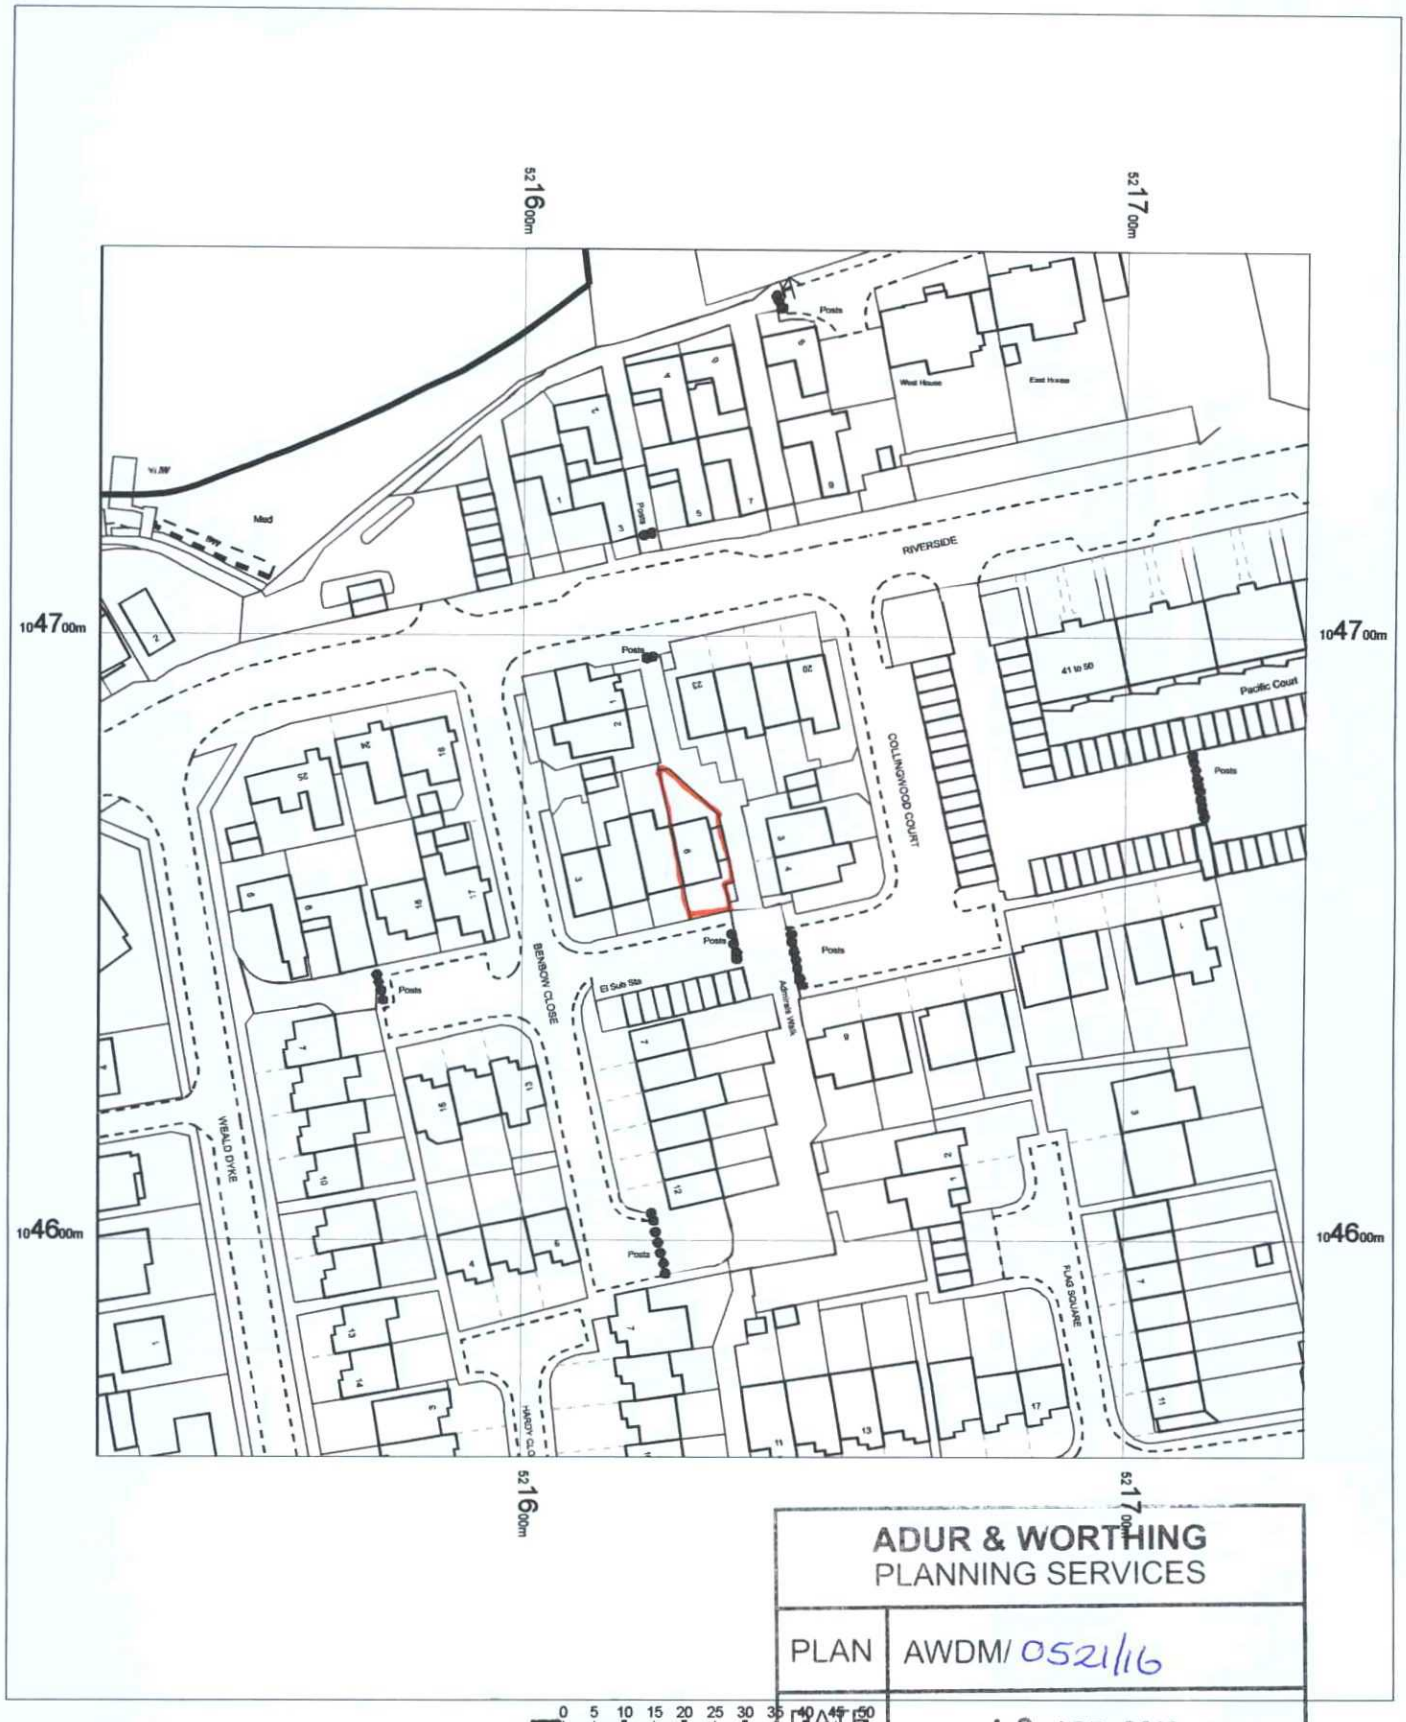

ADUR & WORTHING
PLANNING SERVICES

PLAN	AWDM/0521/16
DATE VALID	12 APR 2016

N

OS MasterMap 1250/2500/10000 scale
02 March 2016, ID: BW1-00507323
www.blackwellmapping.co.uk

1:1250 scale print at A4, Centre: 521630 E, 104664 N

©Crown Copyright Ordnance Survey. Licence no. 100041040

Data

BLACKWELL'S
www.blackwellmapping.co.uk
TEL: 0113 245 2623
maps.leeds@blackwell.co.uk