Mel Humphrey
MRICS MBEng
39 Northease Drive
Hove, E. Sussex BN3 8PD
Mob. 07701065182
Email. mel_humphrey_uk@yahoo.co.uk

ADUR & WORTHING PLANNING SERVICES	
PLAN	AWDM 0720/16
DATE VALID	13 APR 2016

Site Location Plan 1:1250

Block Plan 1:500

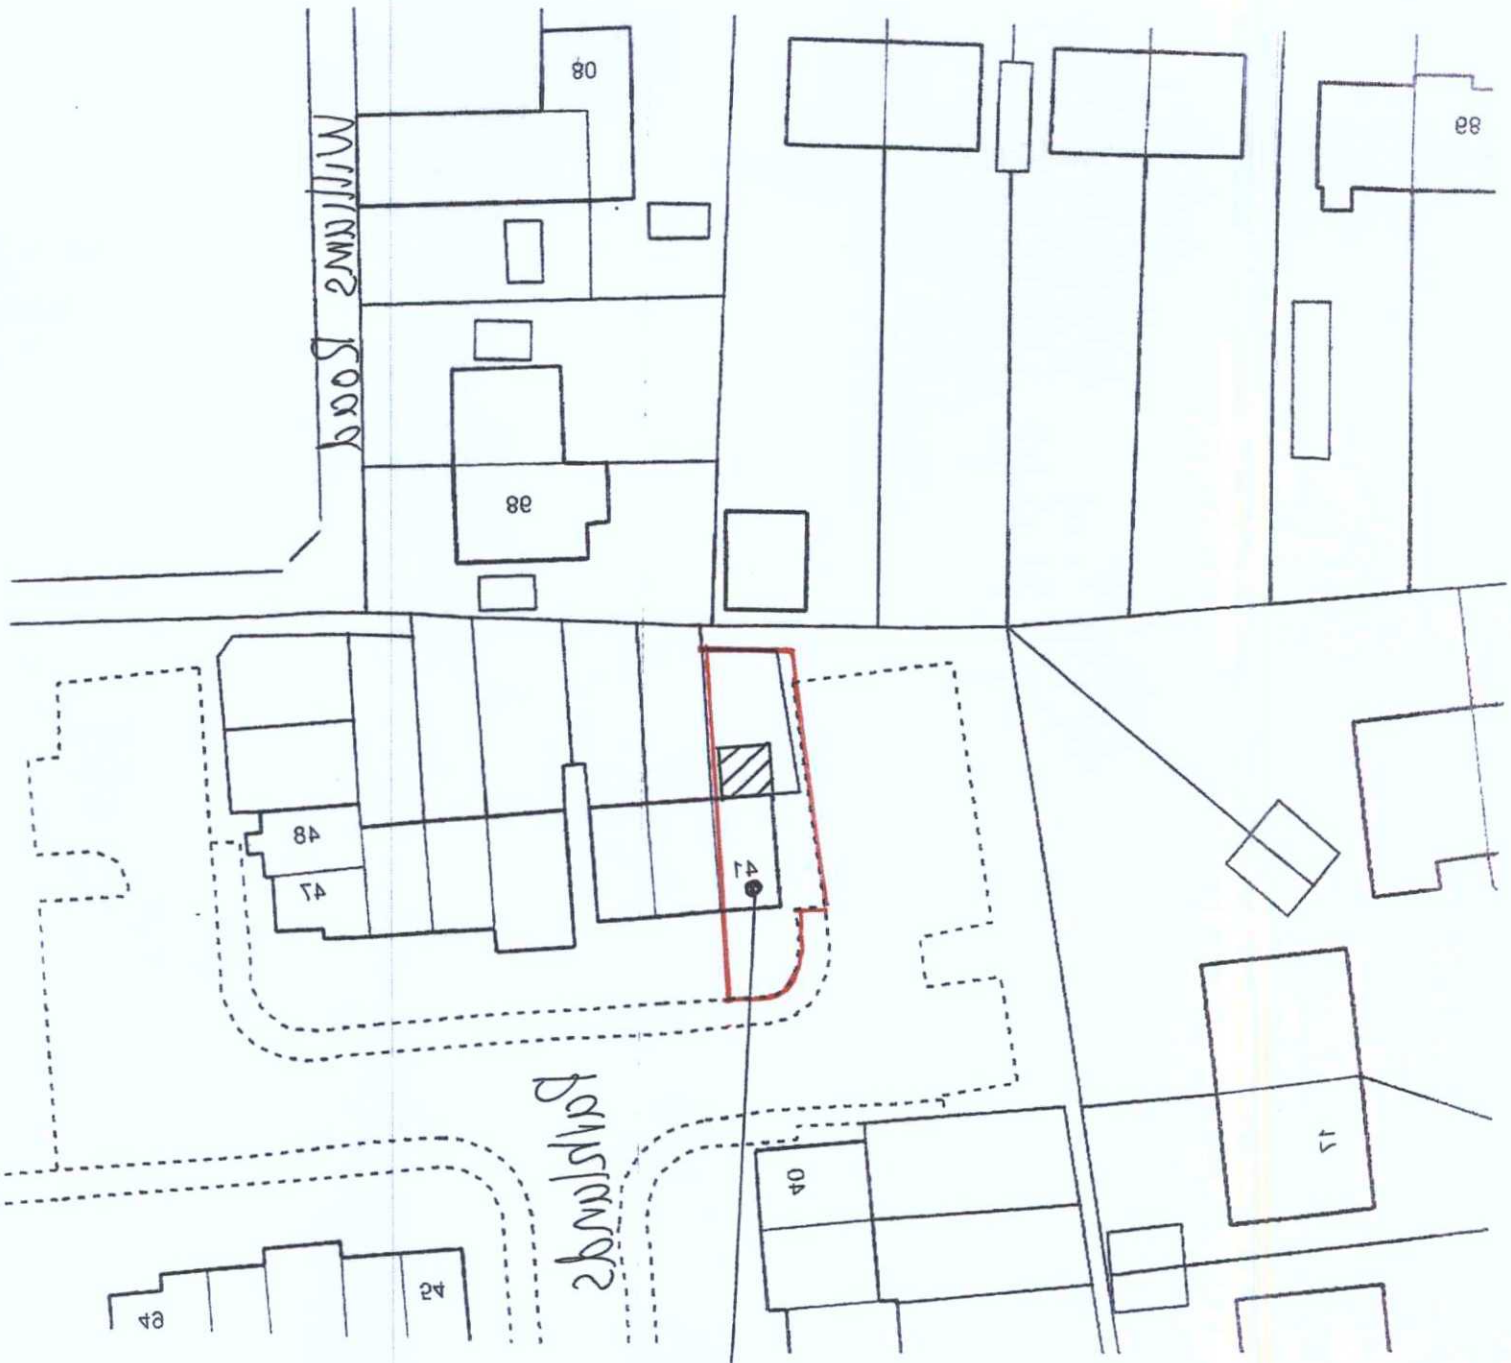

Aerial Photo 2015

1:1250