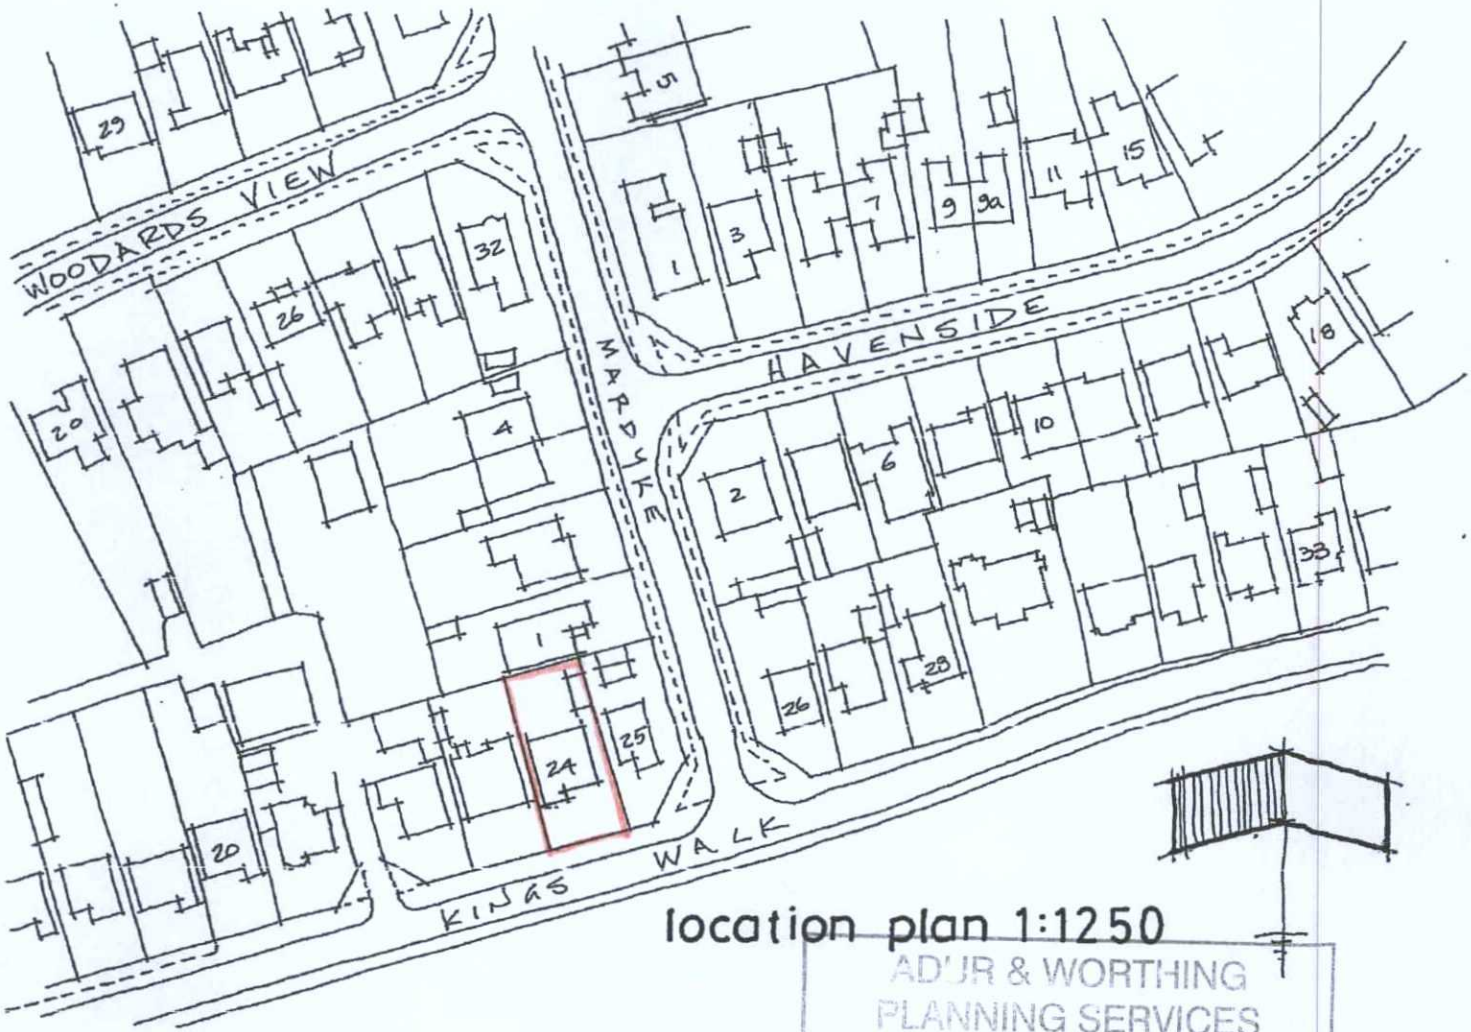


location plan 1:1250

ADUR & WORTHING
PLANNING SERVICES
PLAN AWDM/ 1541/12
DATE VALID 21 DEC 2012

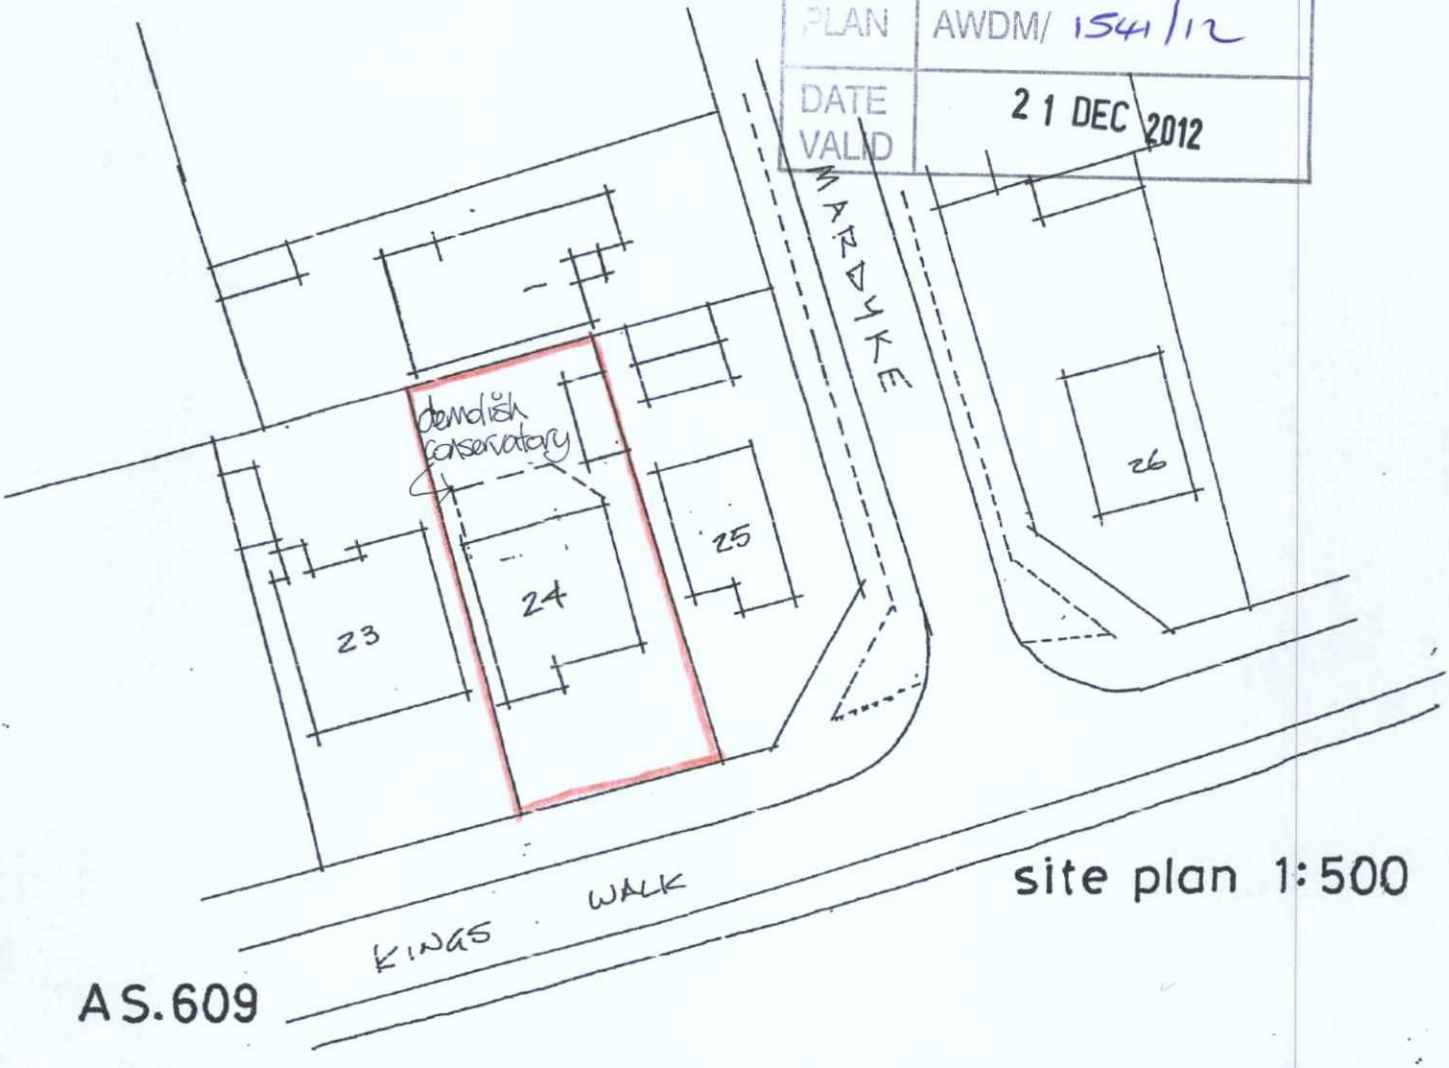


site plan 1:500

AS.609