This drawing is prepared solely for design and planning submission purposes.
It is not intended or suitable for either Building Regulations or Construction purposes and should not be used for such



PROPOSED FRONT (NORTH) ELEVATION A
Scale 1:100



PROPOSED SIDE (WEST) ELEVATION D
Scale 1:100

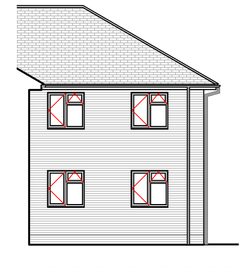

PROPOSED SIDE (EAST) ELEVATION E
Scale 1:100



PROPOSED REAR (SOUTH) ELEVATION C
Scale 1:100



PROPOSED SIDE (EAST) ELEVATION B
Scale 1:100

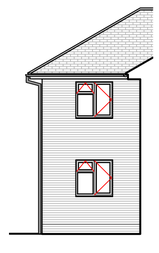

PROPOSED SIDE (WEST) ELEVATION F
Scale 1:100

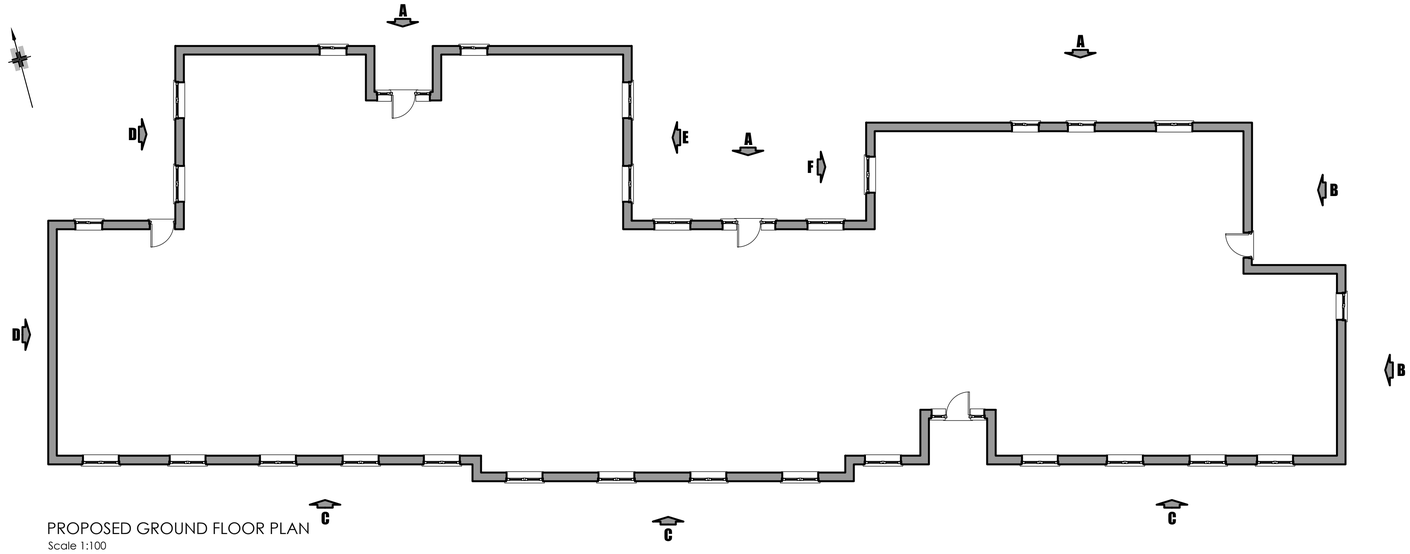

PROPOSED GROUND FLOOR PLAN
Scale 1:100

Planning - Proposed Materials Schedule

Windows - Woodgrain uPVC to match existing
Doors & Sidelights - Powder coated Aluminium colour blue to match existing
Guttering & RWP's - Black uPVC
Fascia's & Soffits - Brown uPVC to match existing

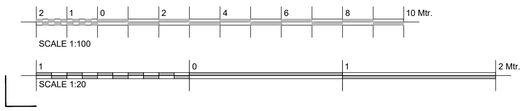

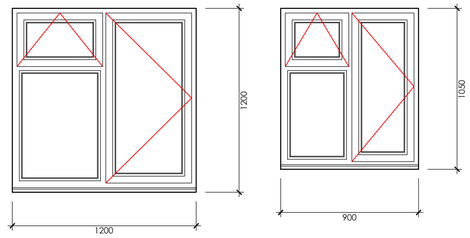

PROPOSED WINDOW ELEVATIONS
Scale 1:20

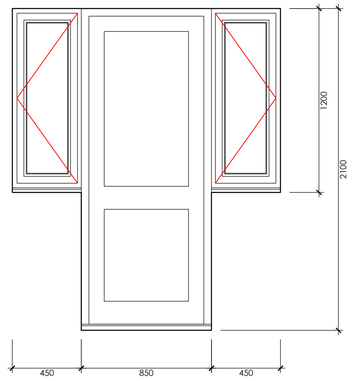

PROPOSED ENTRANCE DOOR ELEVATION
Scale 1:20

PLANNING ISSUE

REV	DATE	DESCRIPTION	BY	APP'D
PL3	06:04:21	Colour of windows confirmed	JDC	JT
PL2	01:04:21	Colour of door & sidelights confirmed	JDC	JT
PL1	16:02:21	Initial planning issue	JDC	JT
P1	15:02:21	Initial preliminary issue	JDC	JT

united living
Media House, Azalea Drive, Swanley BR8 8HU

CLIENT
Southern Housing Group

PROJECT
PROPOSED WINDOW REFURBISHMENT of
CULVER COURT
5-7 CULVER ROAD
LANCING BN15 9BF

DRAWING TITLE
PROPOSED GROUND FLOOR PLAN, ELEVATIONS & WINDOW DETAILS

DRAWING NUMBER	REV.
SHG324720.110	PL3

PROJECT	SCALE	DATE
SHG324720	1:100 @A1	Feb 2021