

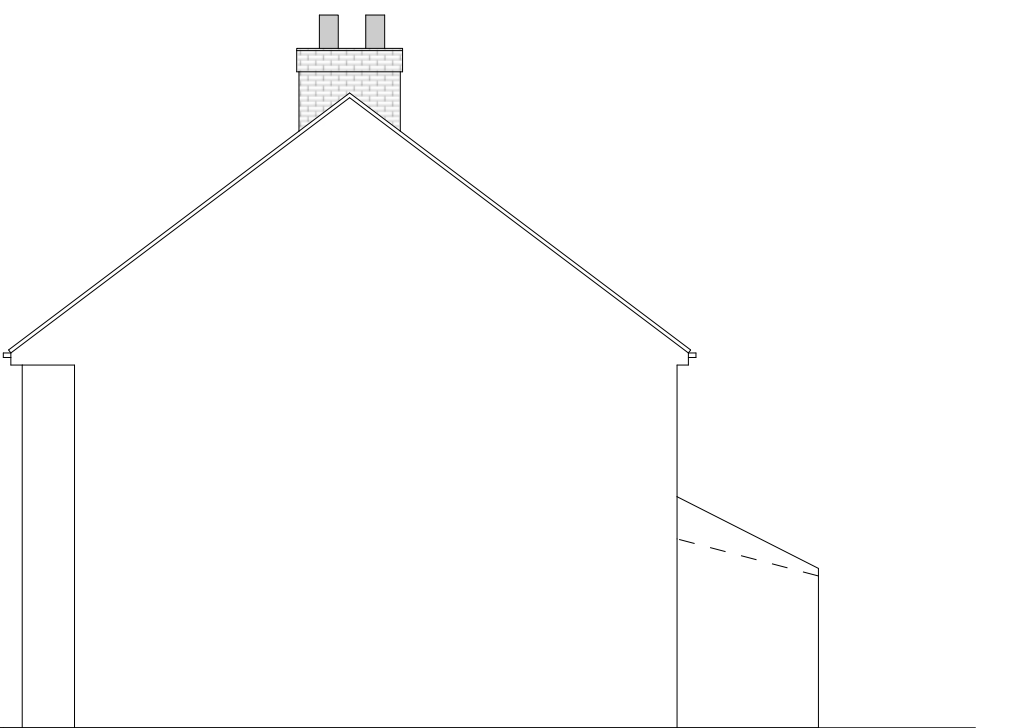
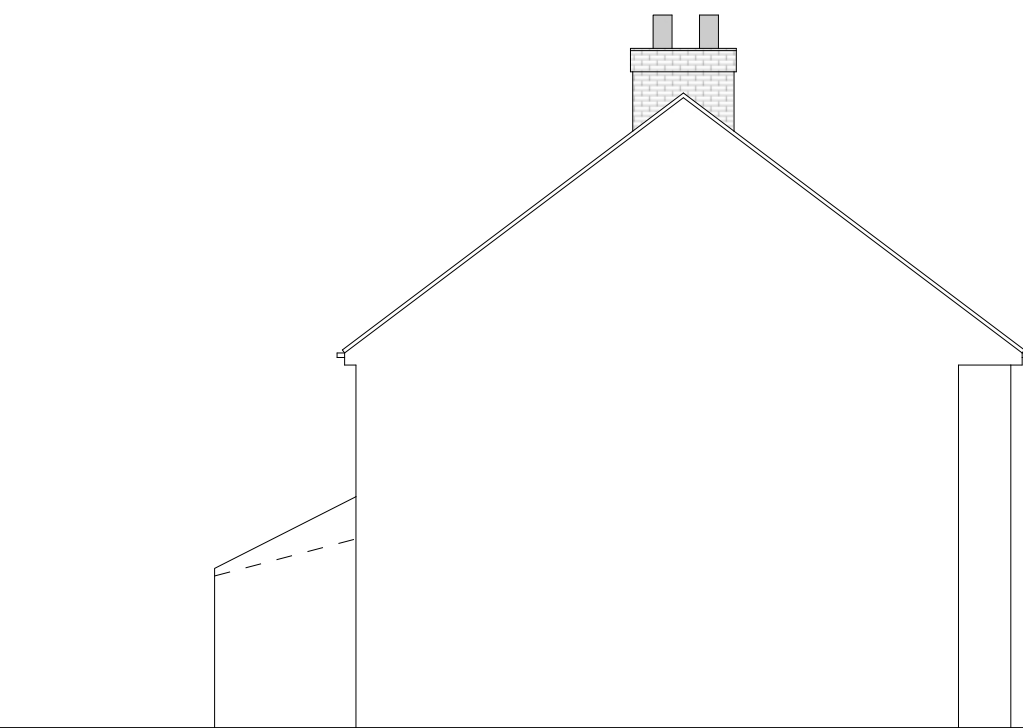
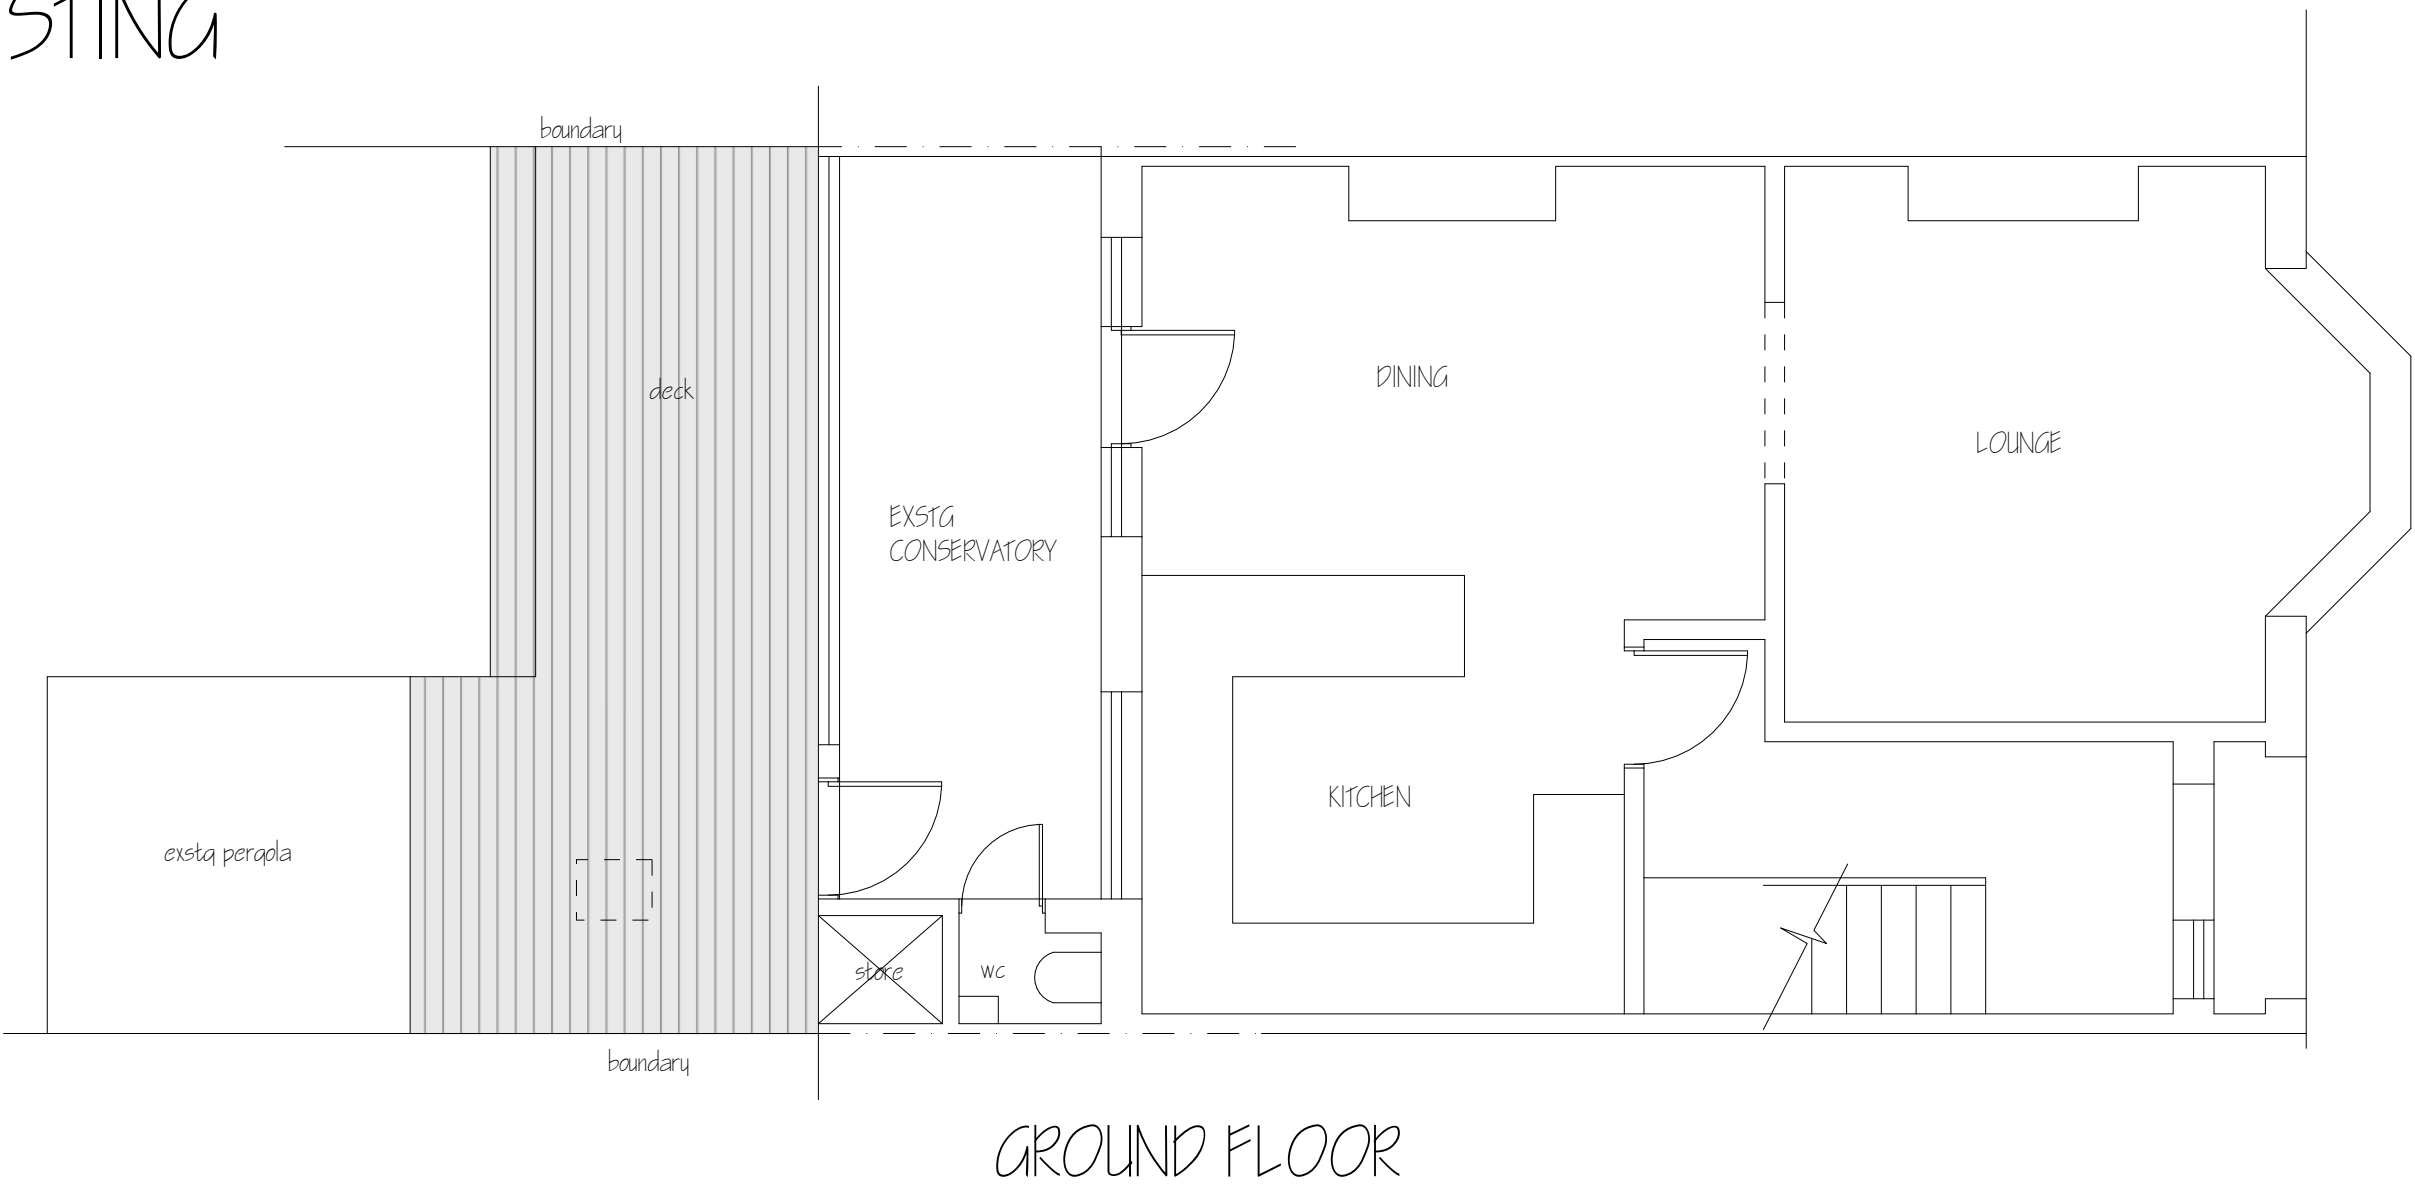
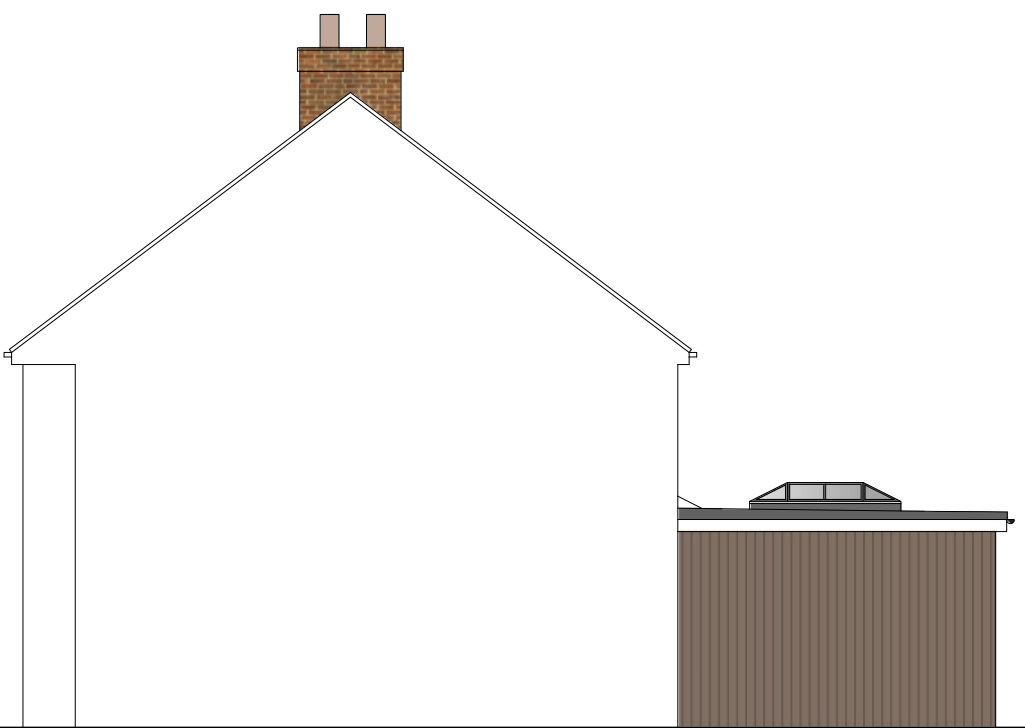
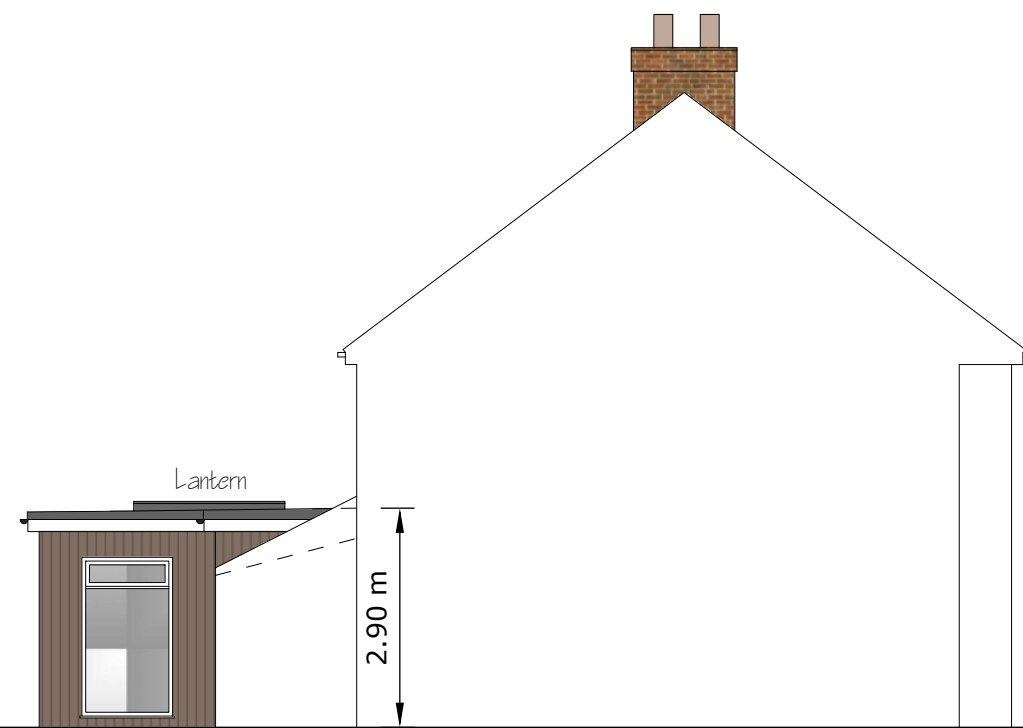




EXISTING

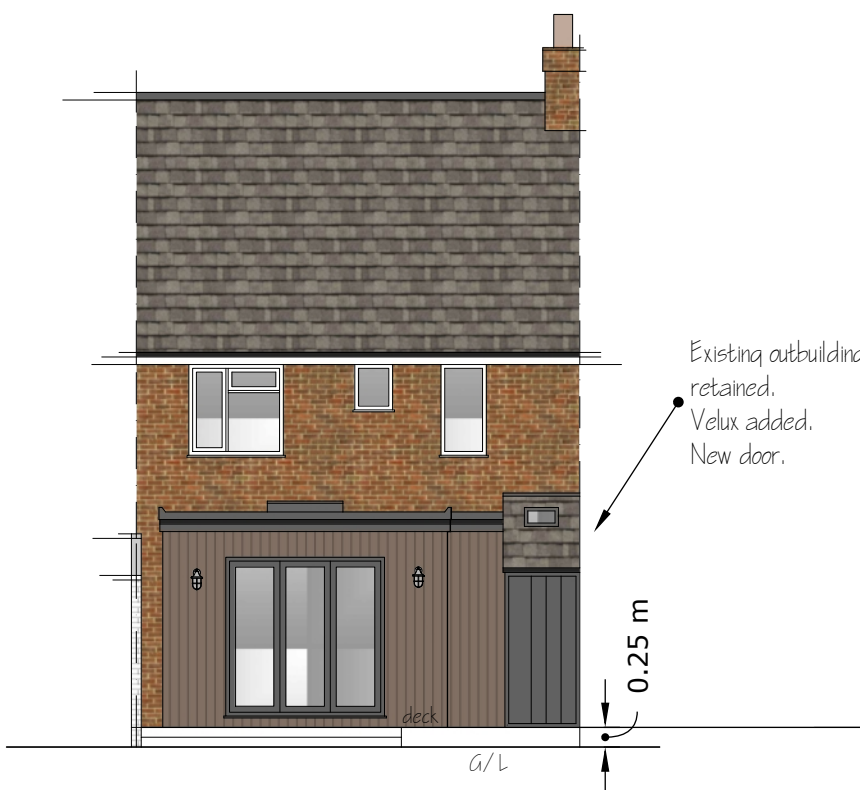

PROPOSED

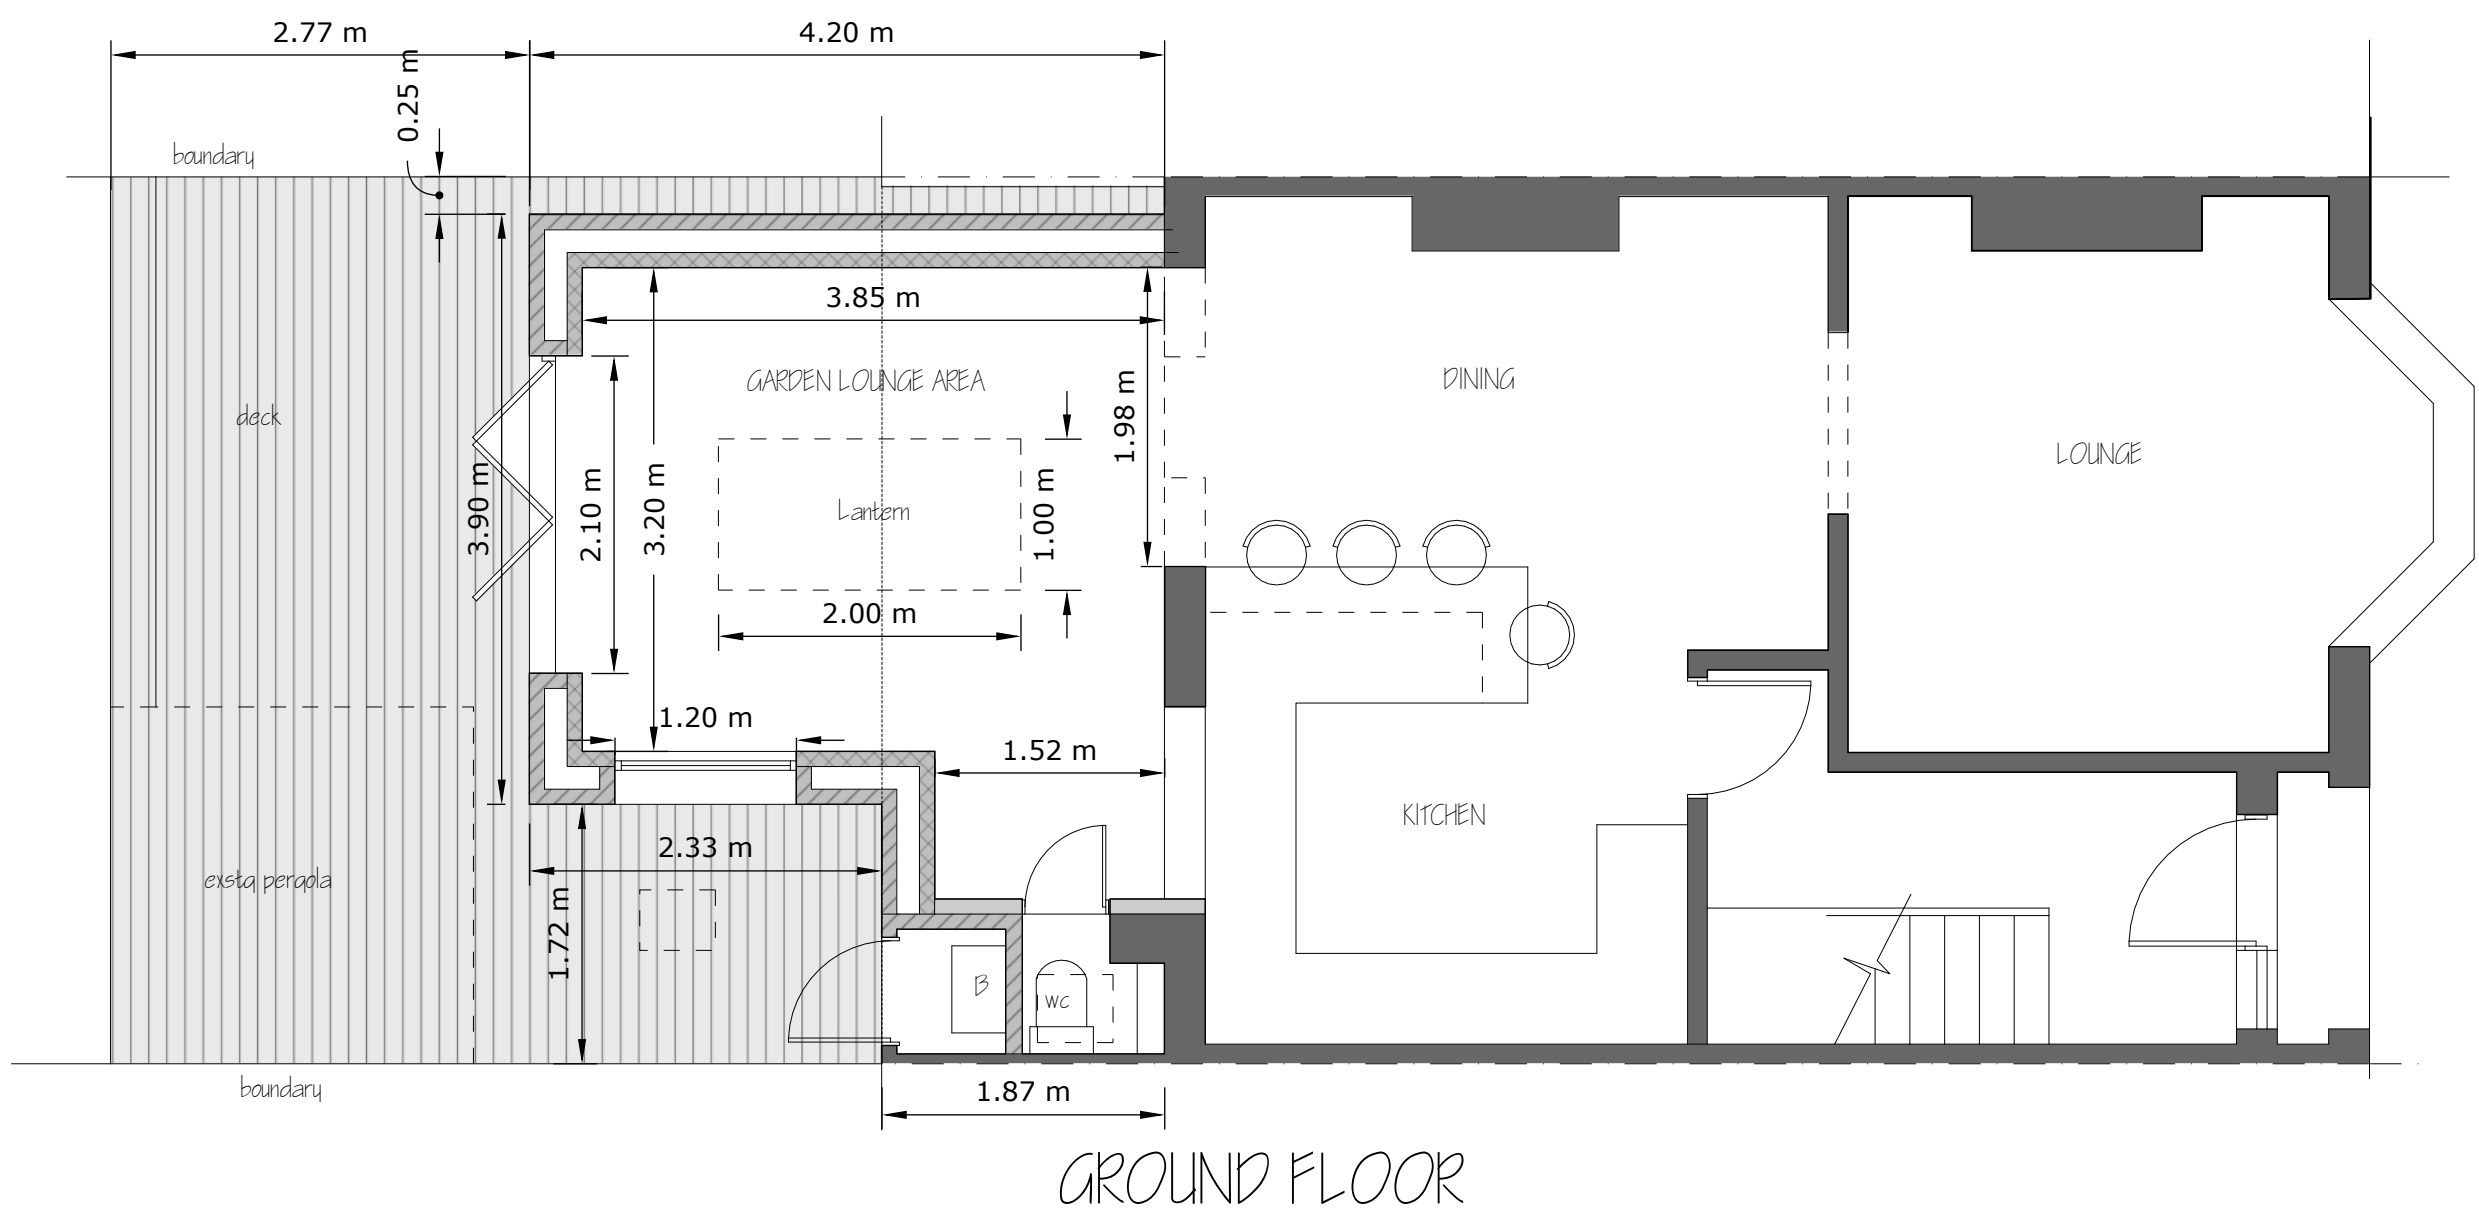

MATERIALS:
Vertical composite cladding - grey/ brown
Grey GRP flat roof
Grey soffits/ fascias
Black rainwater goods
Anthracite grey doors/ windows

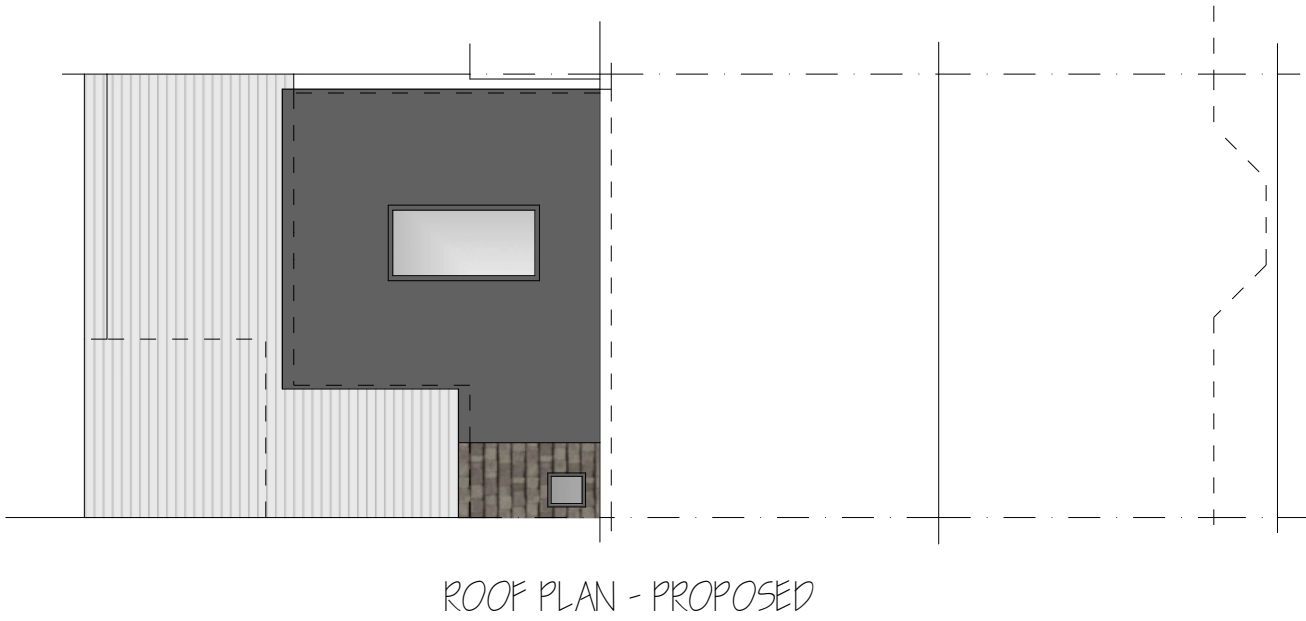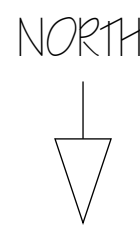

PROPOSED EXTENSION at 102 SHANDON RD, WORTHING, WEST SUSSEX, BN14 9EA

DRAWING: EXISTING AND PROPOSED PLANS AND ELEVATIONS

SCALE: PLANS 1:50 @ A1 . ELEV 1:100 @ A1

DATE: 18/12/2025

DRWG No: DS/NAISH/OI

1:50 @ A1 paper size 0 1 2 3m
1:100 @ A1 paper size 0 1 2 3 4 5m