


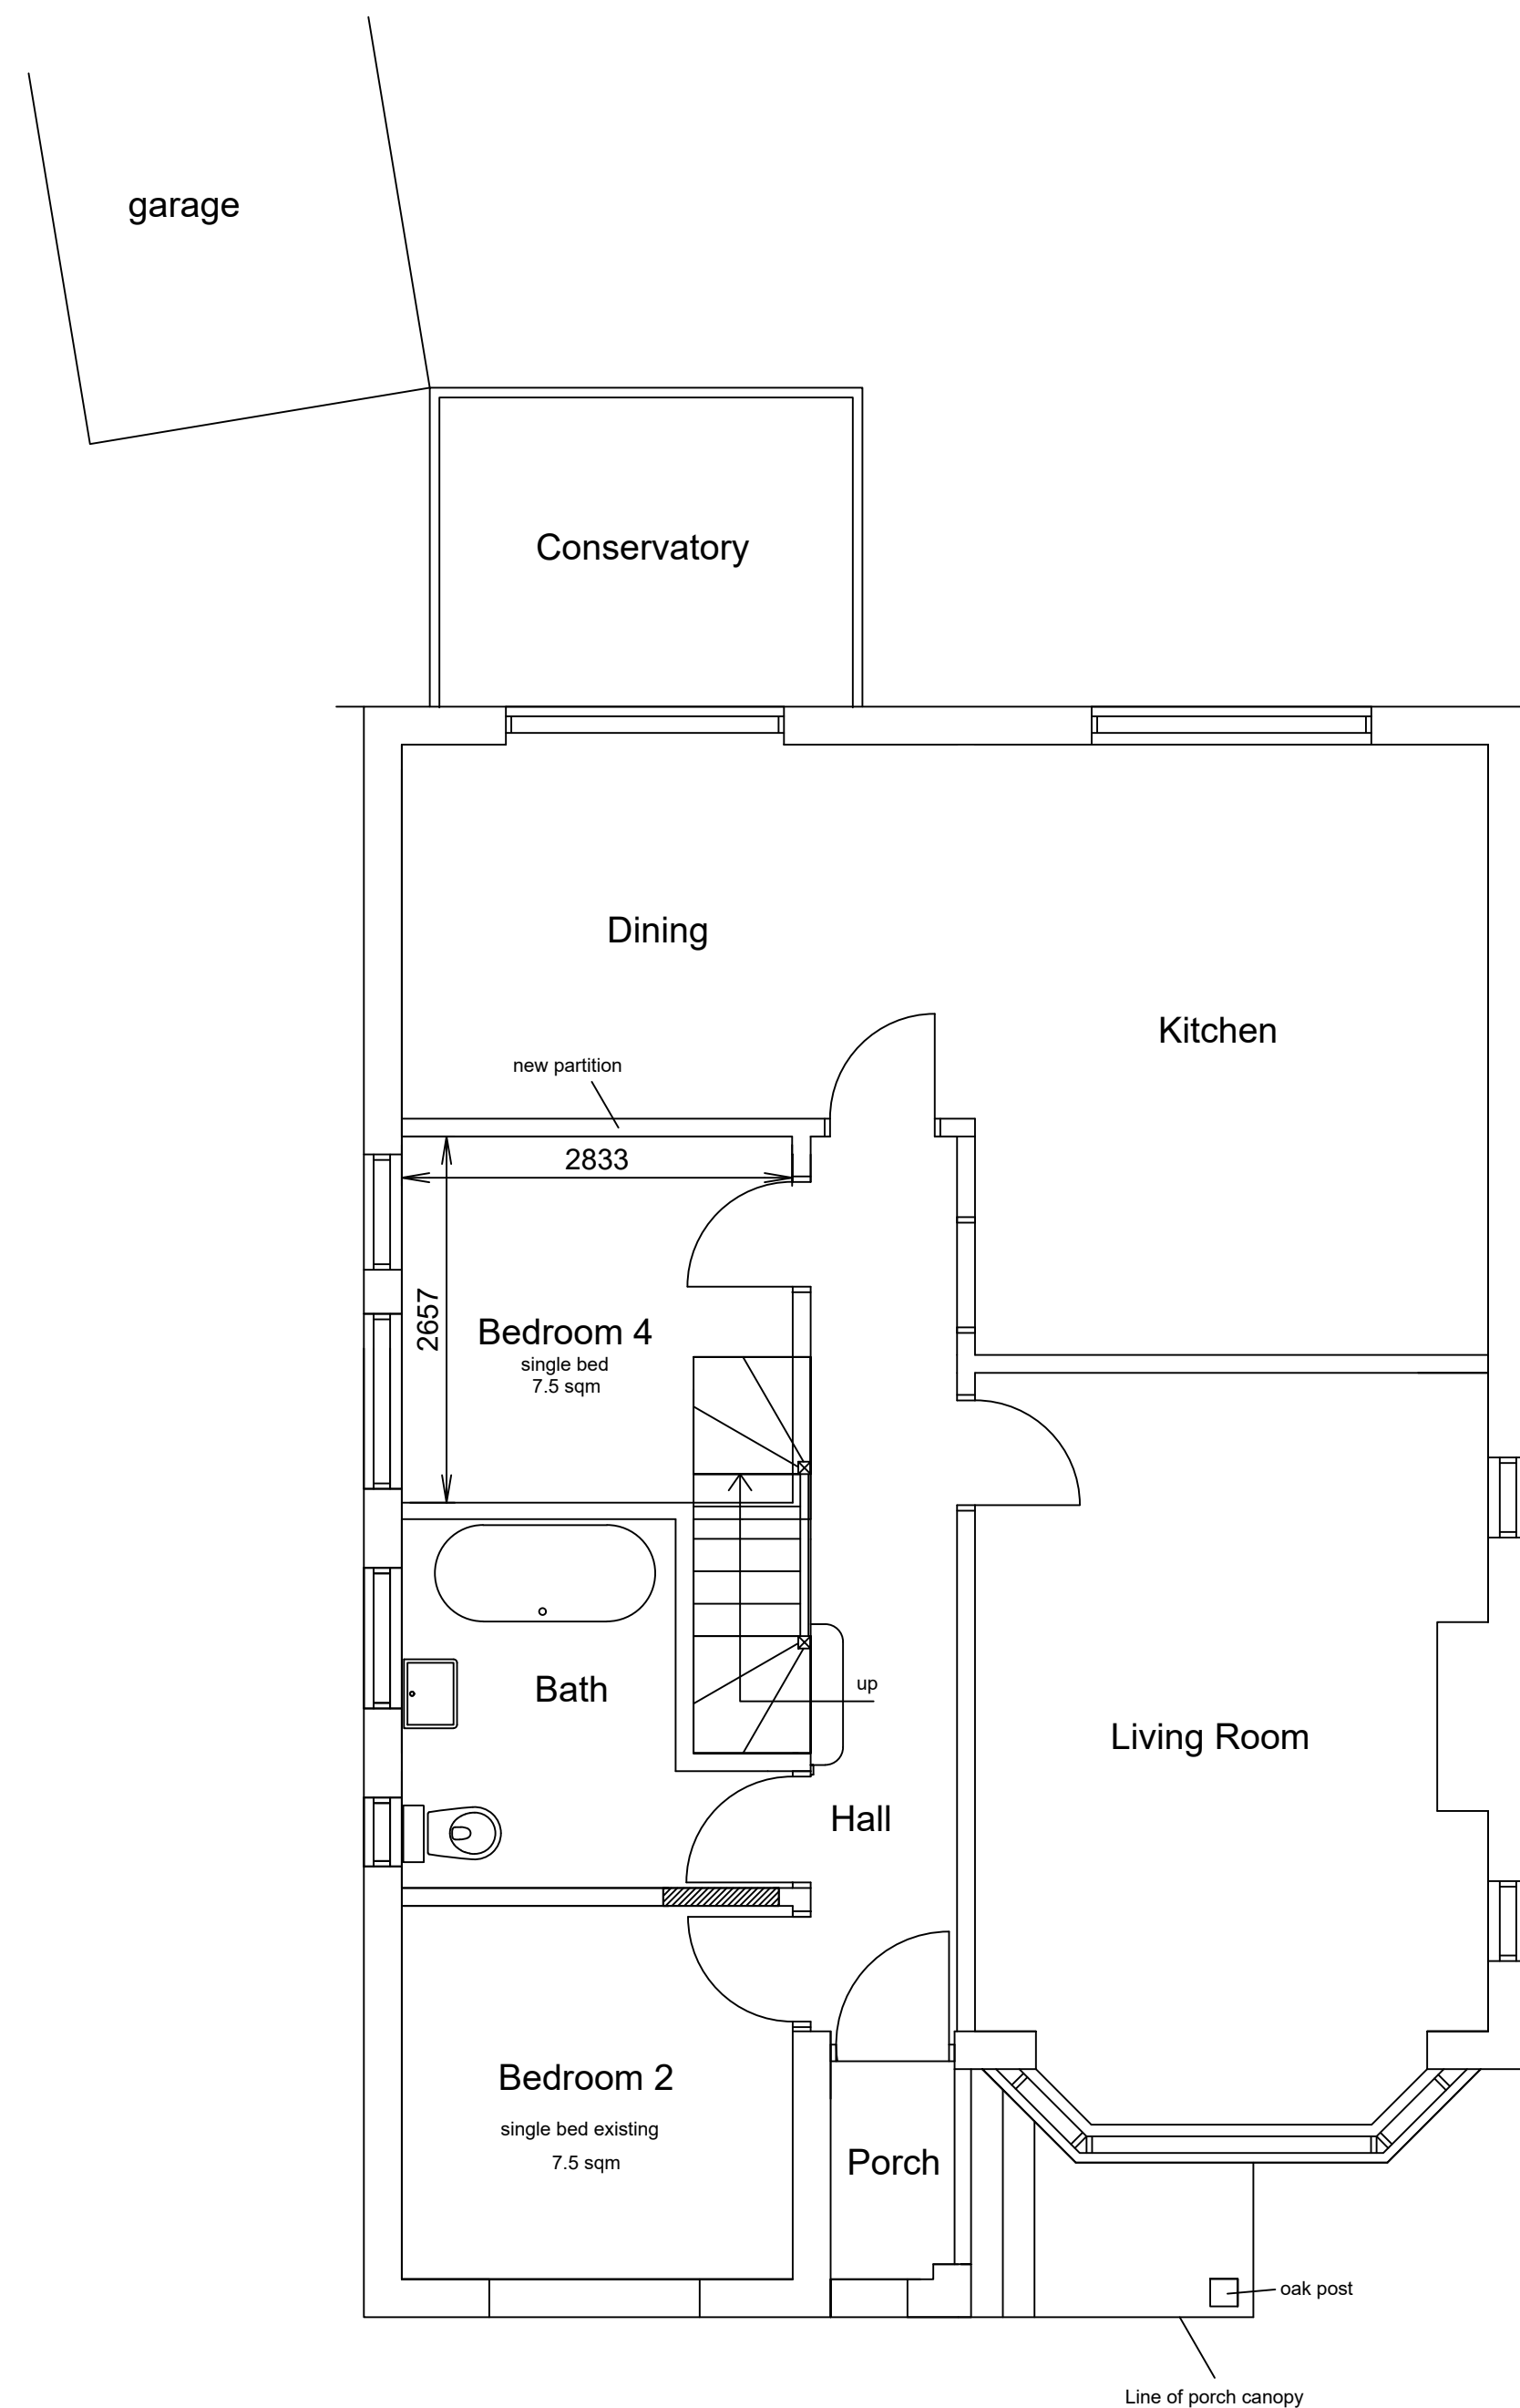


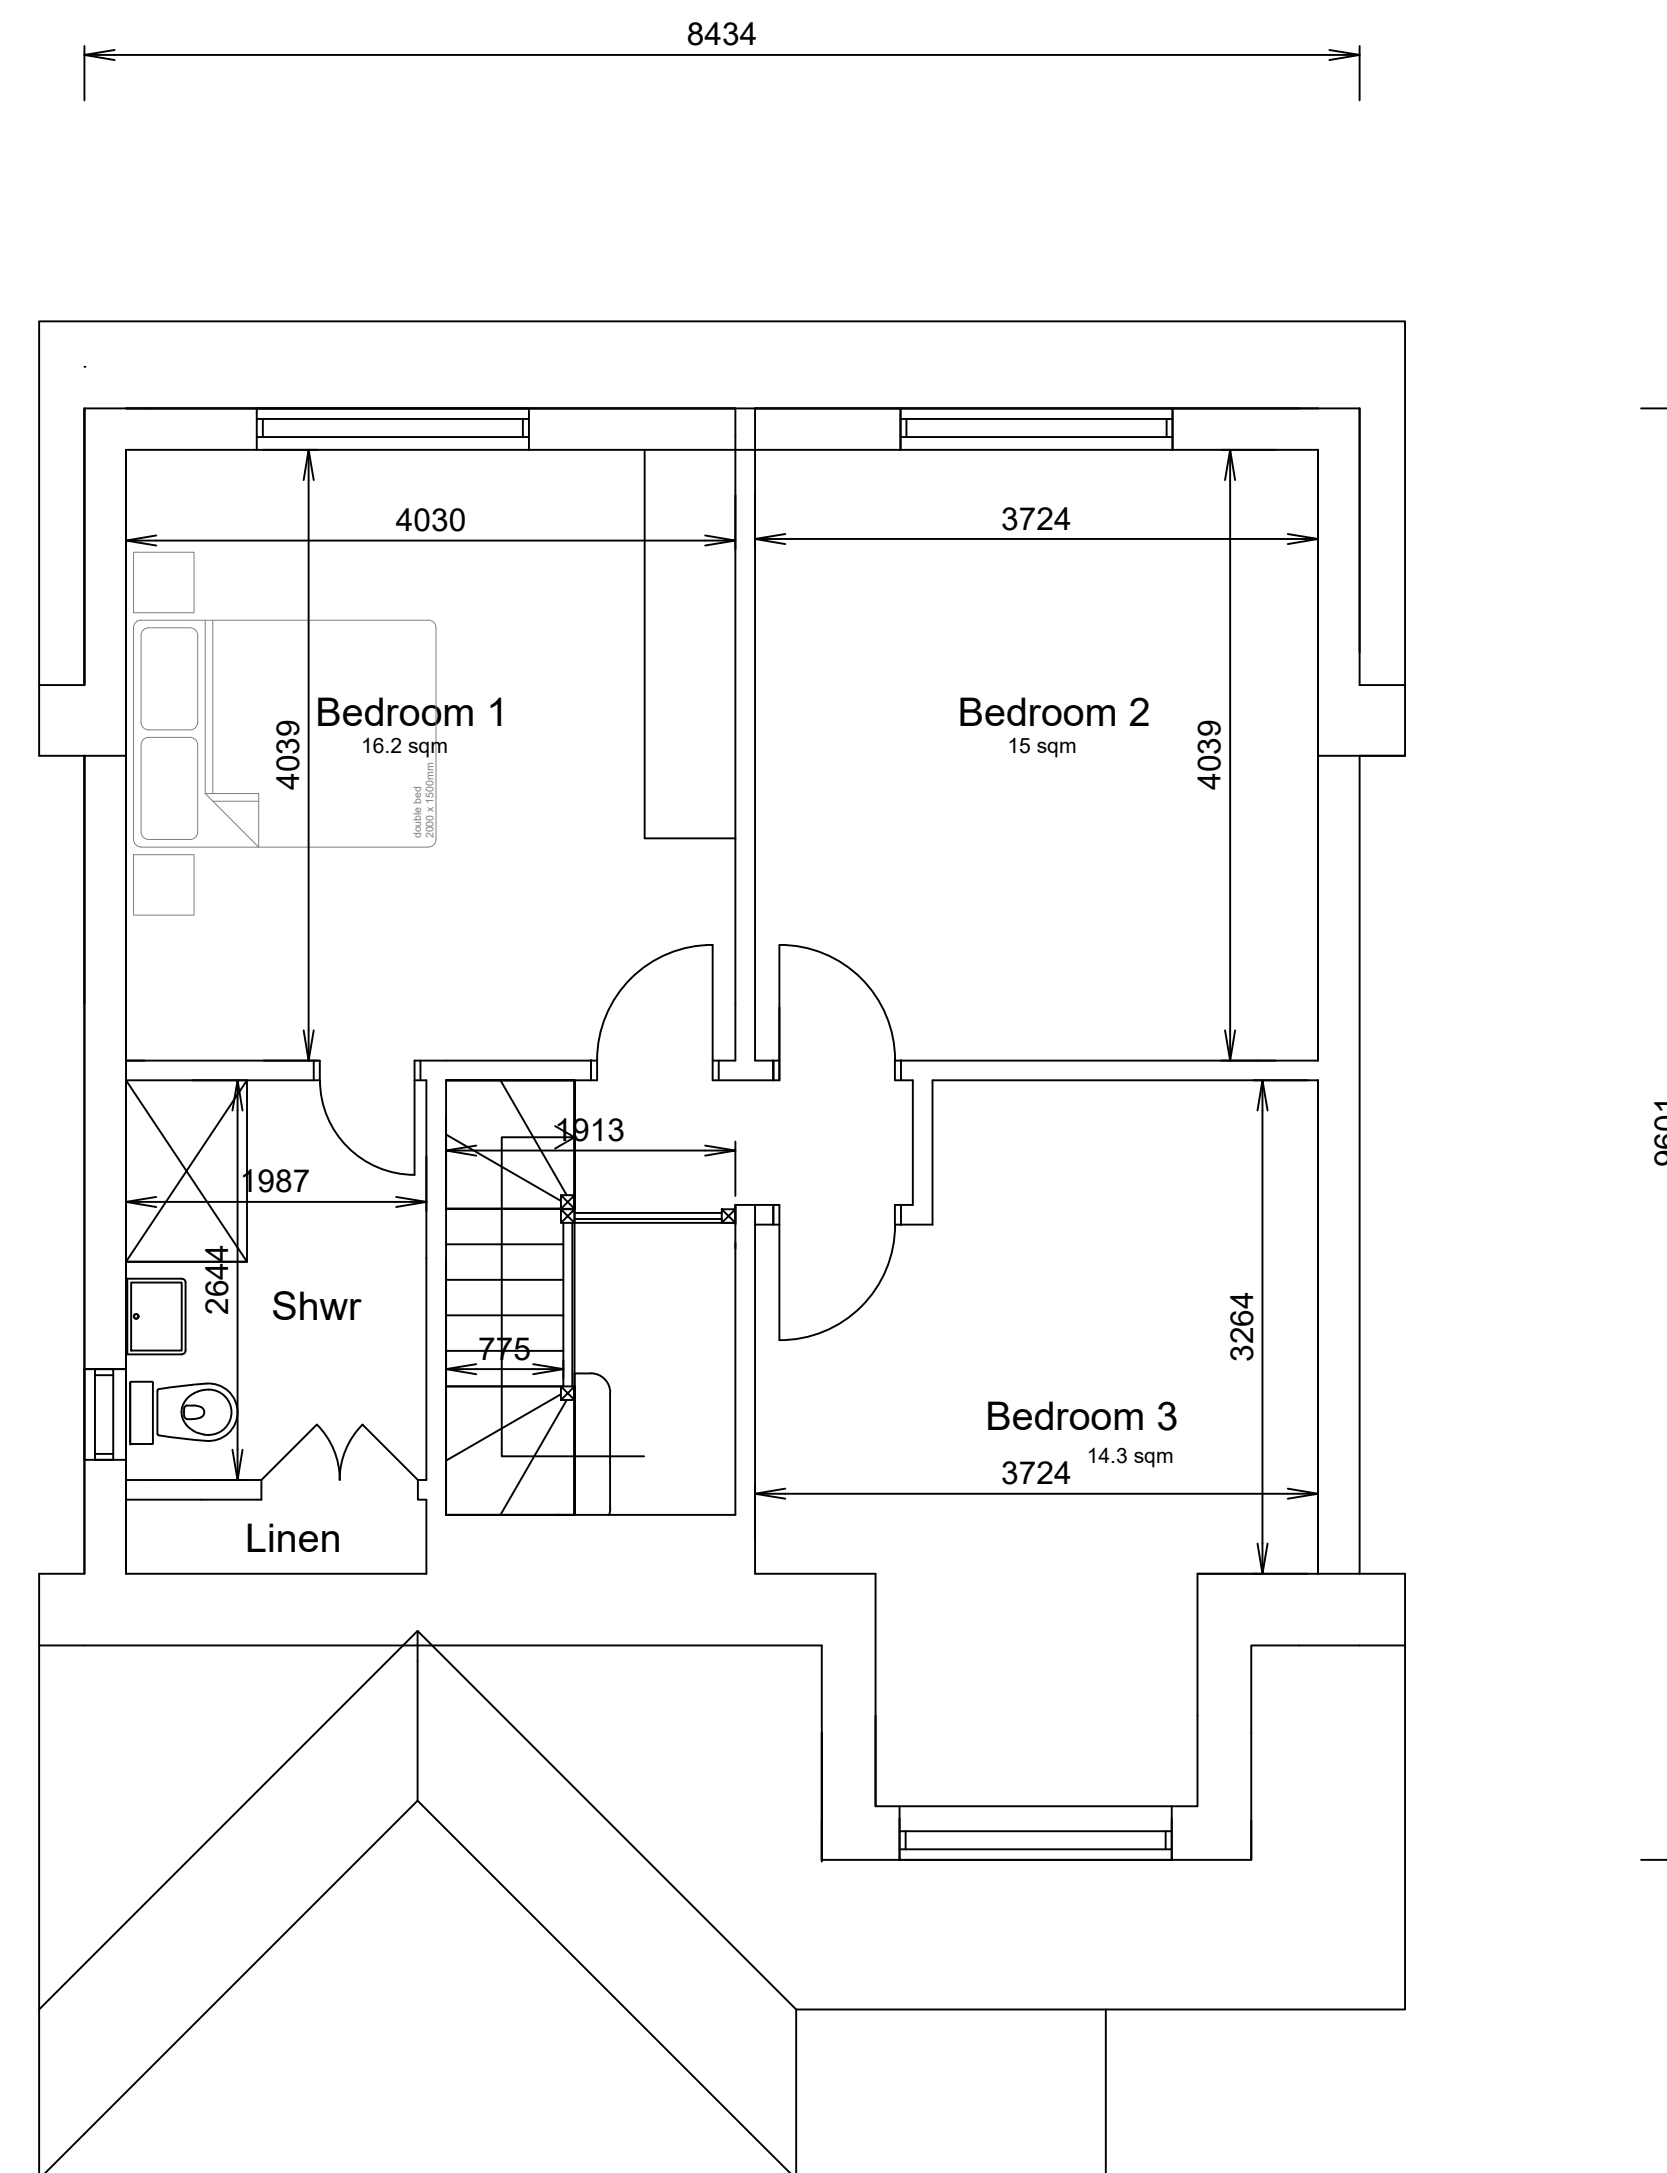

Ground Floor

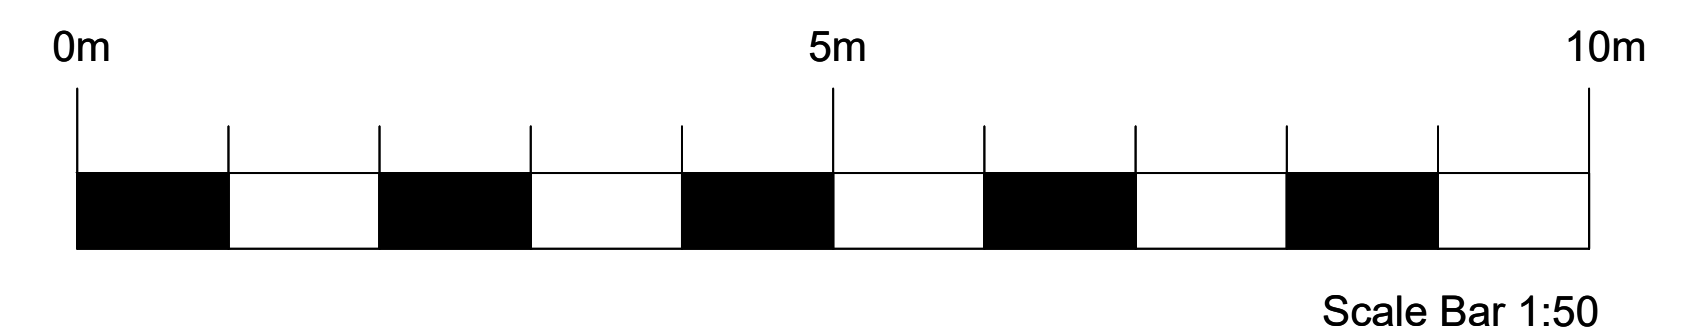

First Floor

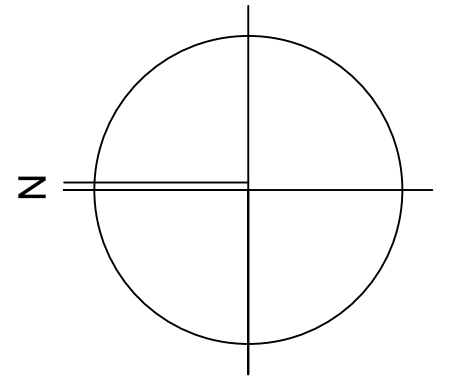

PLANNING

PROJECT
46 Hawkins Crescent Shoreham on Sea BN43 6TP

DRG TITLE
Proposed Plans

SCALE/DATE
1:50 @ A1 January 2026

D987/05B