
34 The Green, Southwick

PROPOSED EXTENSION PLAN
DRAWING 10/3 JAN 2016

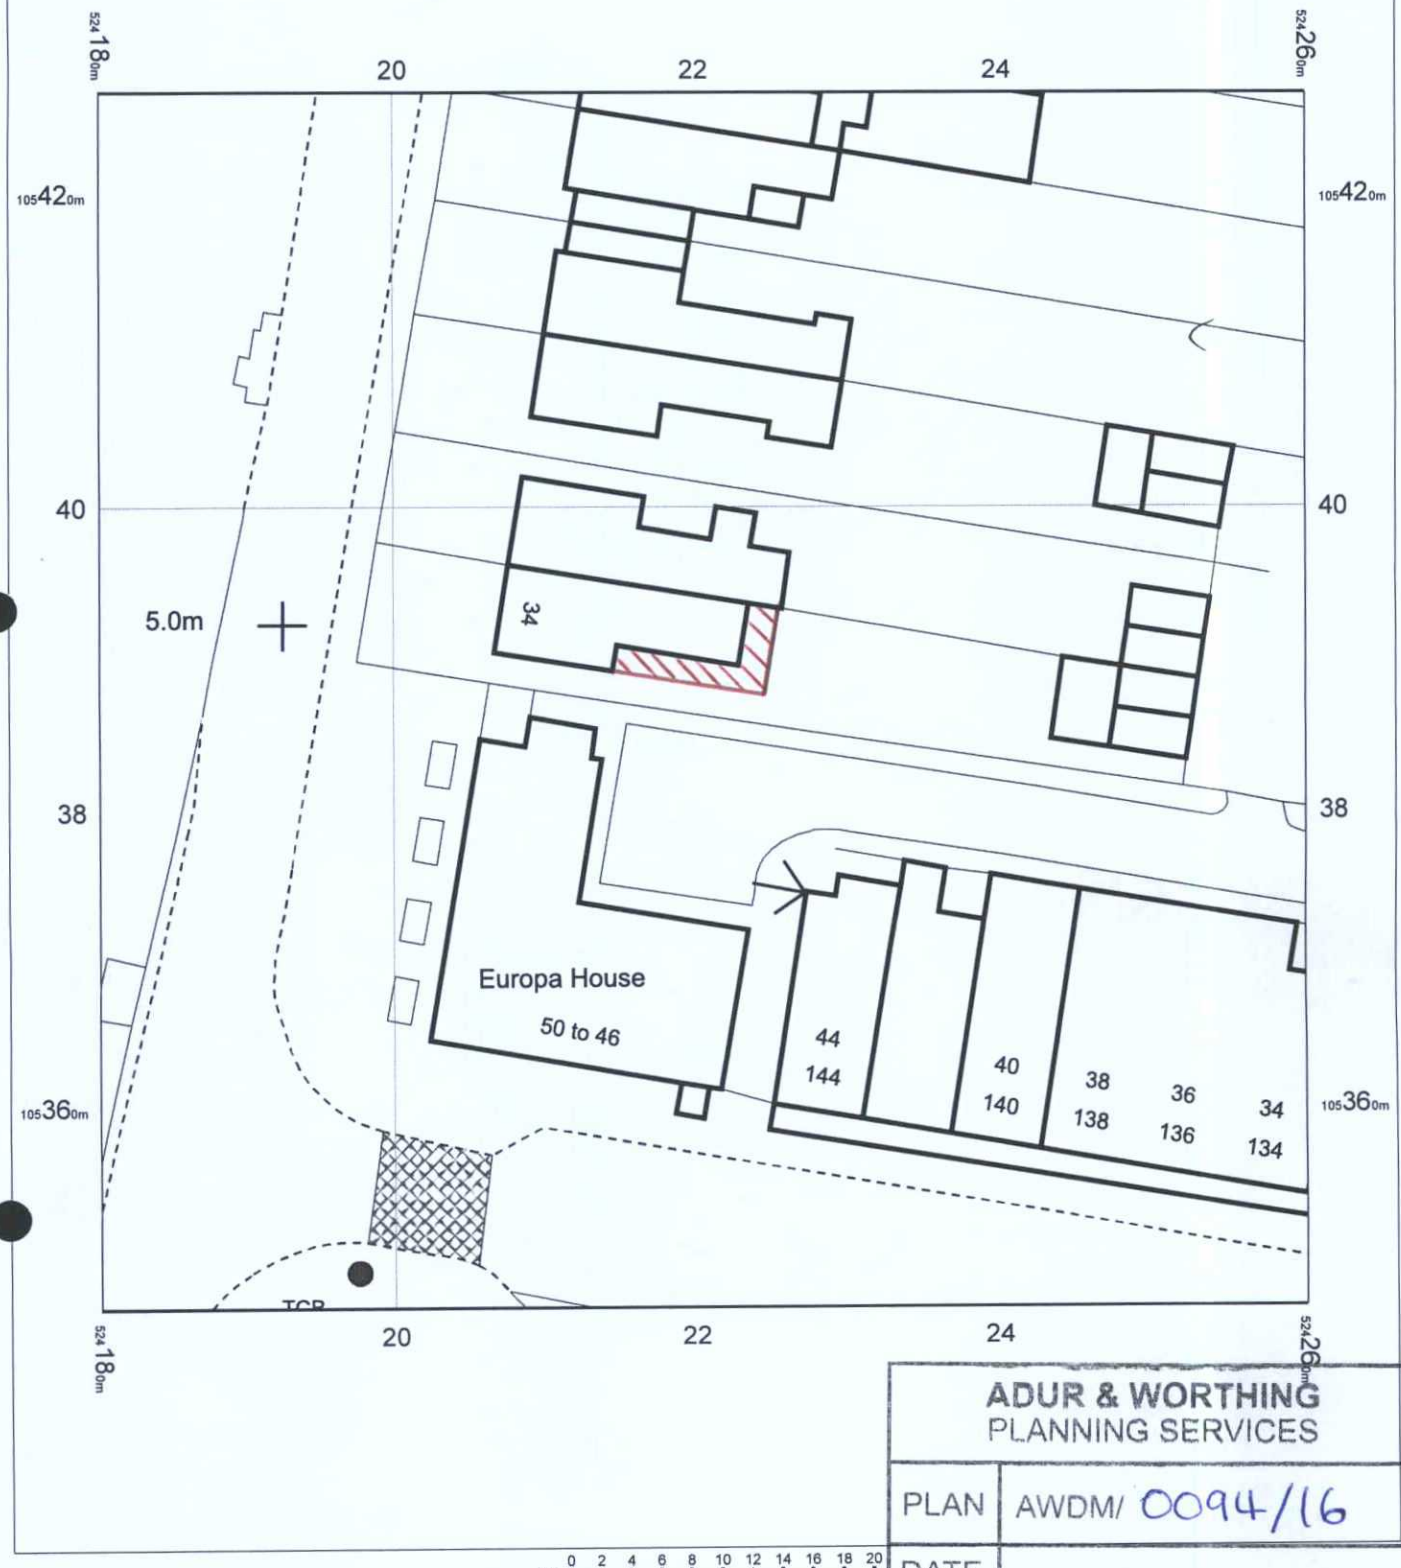

0 2 4 6 8 10 12 14 16 18 20
m

ADUR & WORTHING
PLANNING SERVICES

PLAN	AWDM/ 0094/16
DATE VALID	28 JAN 2016

N

34 The Green
Southwick
West Sussex
BN42 4FR

OS MasterMap 1250/2500/10000 scale
10 December 2015, ID: HMC-00486867
www.themapcentre.com

1:500 scale print at A4, Centre: 524220 E, 105387 N

©Crown Copyright Ordnance Survey. Licence no. 100018971

Mapping sourced from Ordnance Survey

MBE MAIL BOXES ETC.