
No 34 THE GREEN, SOUTHWICK

EXISTING PLAN AND ELEVATIONS

SCALE 1:100 JAN 2015

DRAWING No 10/1 REV A

0 5 10m

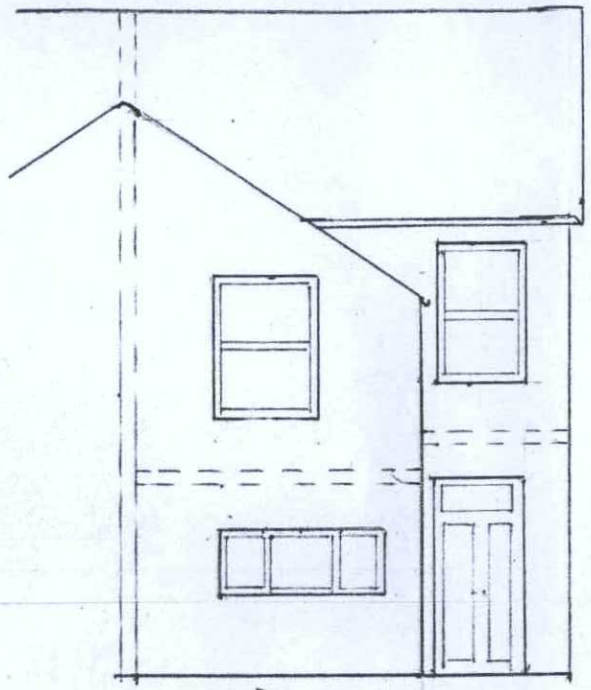

EAST

ELEVATION C-C


FACING EAST



WEST

ELEVATION B B

FACING WEST

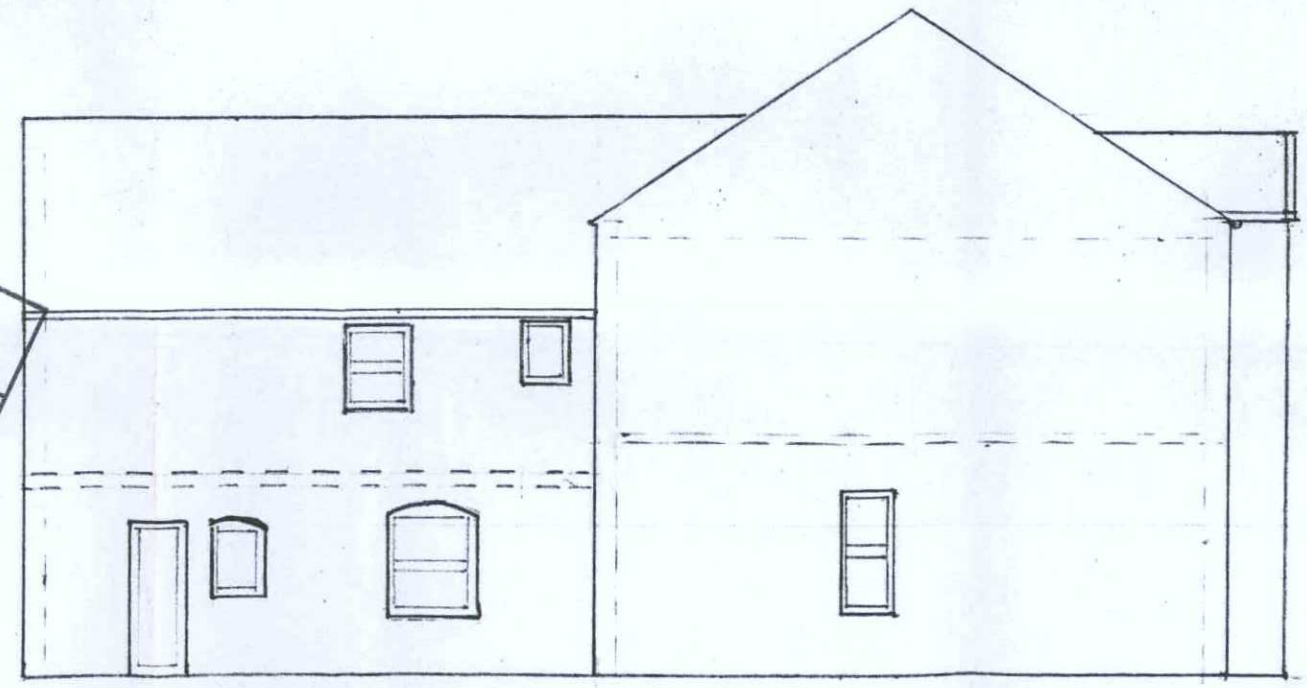


SOUTH

ELEVATION A A FACING SOUTH

ADUR & WORTHING
PLANNING SERVICES

PLAN	AWDM/
DATE VALID	28 JAN 2016

GROUND FLOOR

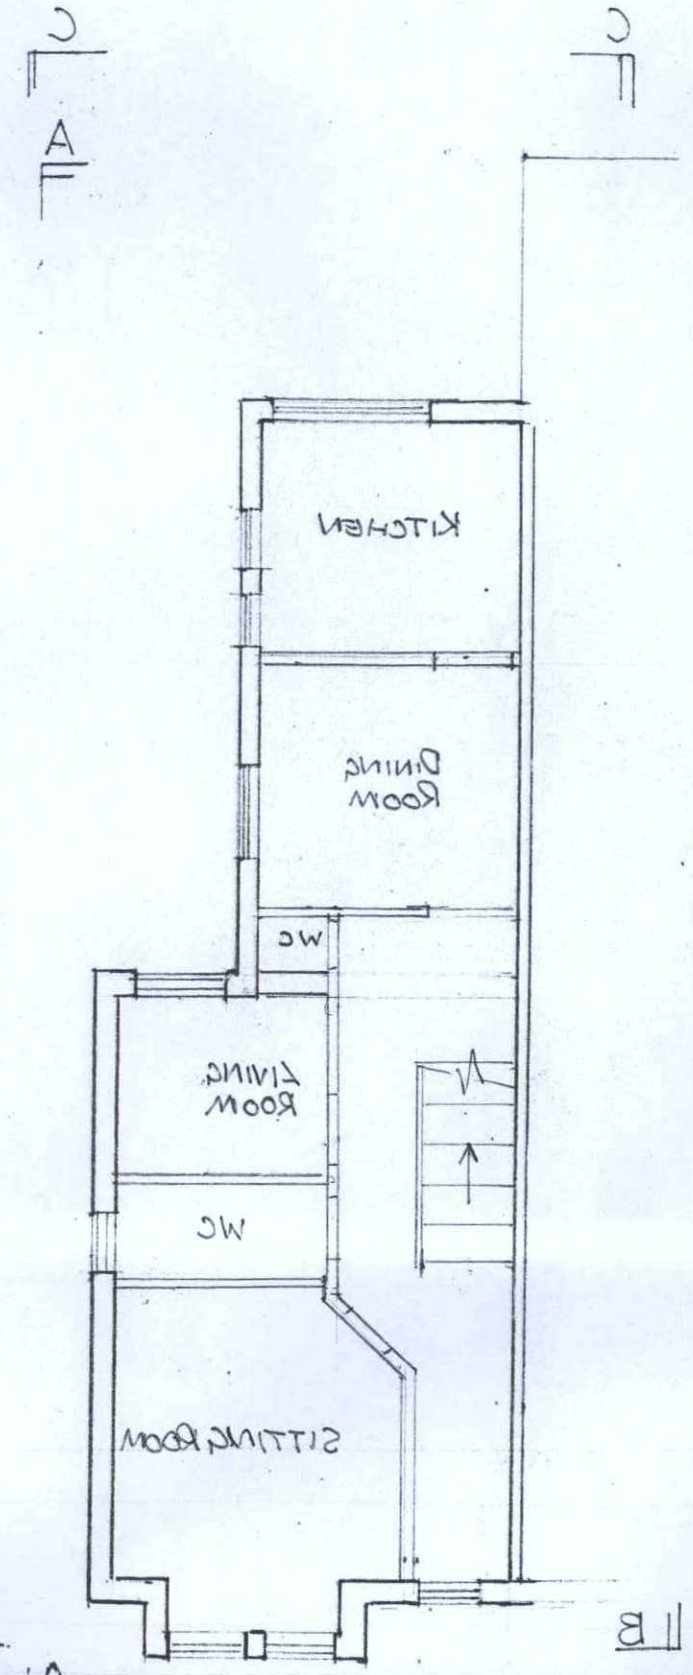

GROUND FLOOR PLAN