PROPOSED SITE PLAN 1:250@A3

0 2 4 6 8 10 Scale 1:250 (metres)

North

PROPOSED SITE PLAN
1:250@A3

25-016	P03	A	A3

REV A 4.2.26 DRAINAGE DETAILS REFERRED TO GTA DRAWING 12383-100

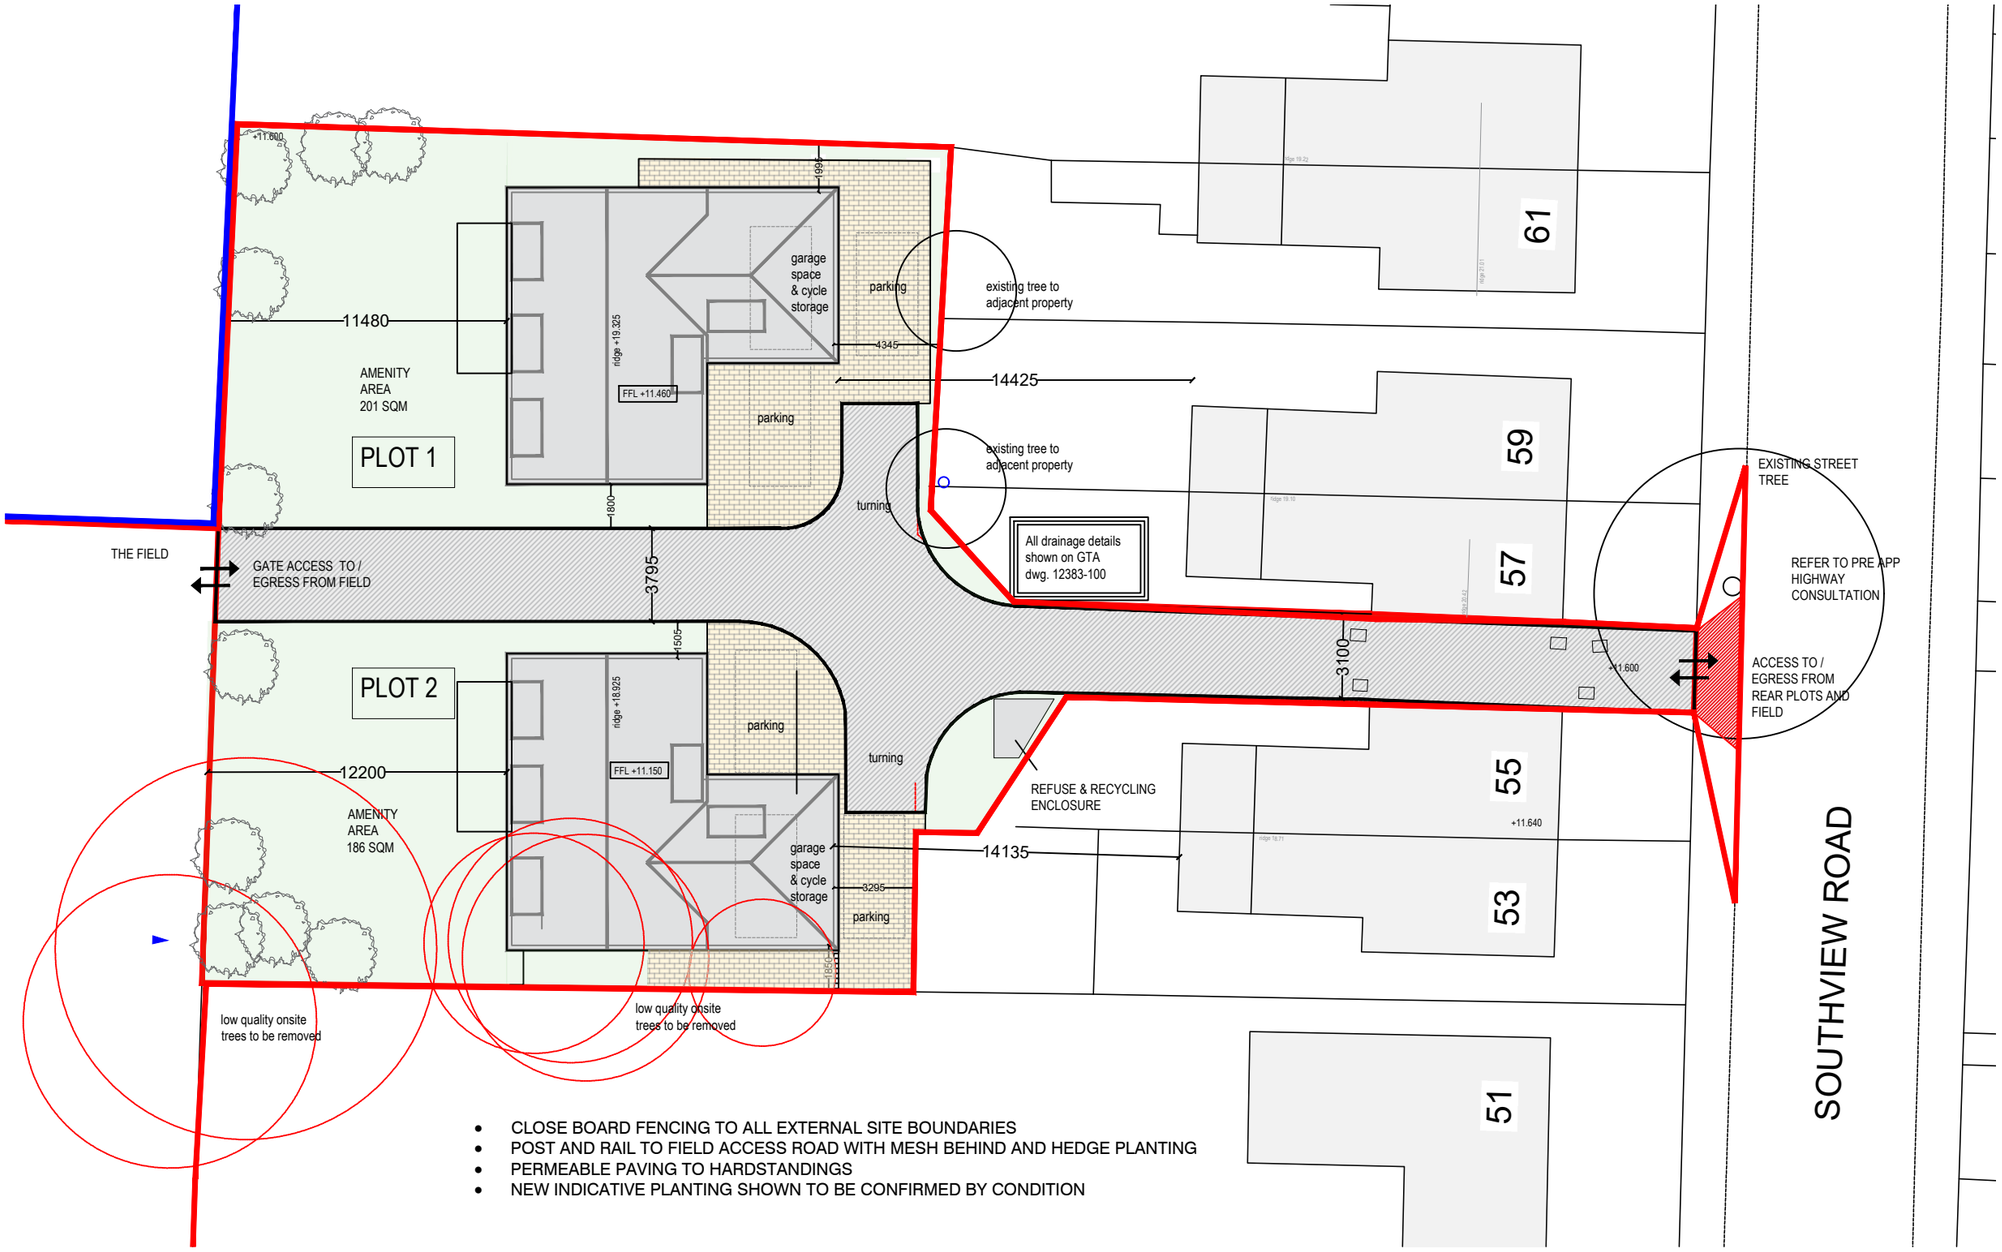

- CLOSE BOARD FENCING TO ALL EXTERNAL SITE BOUNDARIES
- POST AND RAIL TO FIELD ACCESS ROAD WITH MESH BEHIND AND HEDGE PLANTING
- PERMEABLE PAVING TO HARDSTANDINGS
- NEW INDICATIVE PLANTING SHOWN TO BE CONFIRMED BY CONDITION

SITE AREA 1150 sq.m

PLANNING APPLICATION

PROPOSED 2 NEW DWELLINGS
R/O 53-61 SOUTHVIEW ROAD
SOUTHWICK BN42 4TS

JULY 2025
SCALE AS SHOWN @ A3

circle 25
design & planning
07984207786 office@circle25.co.uk

© This drawing is the sole copyright of Circle25 Design and Planning
Any discrepancies between this drawing and other information should be reported.