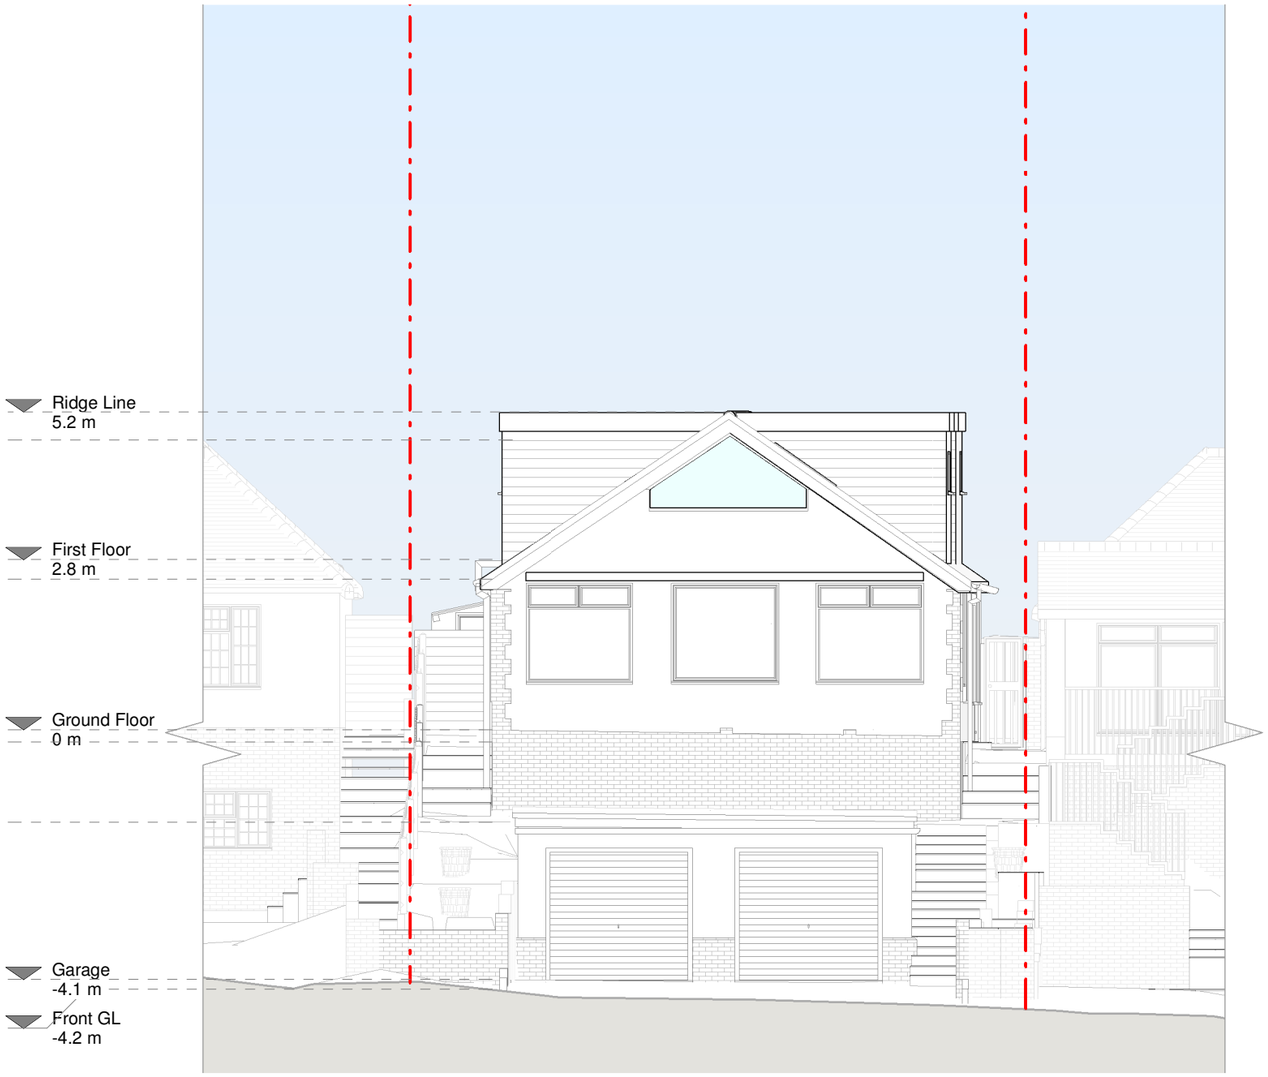


South Elevation

1 0 1 2 3 4 5

SCALE 1:100 m

RESI
Grow your home

CONTACT
www.resi.co.uk
hello@resi.co.uk

Copyright in the design and this drawing is the property of RESI. Reproduction in whole or in part is forbidden without written sanction of RESI. This drawing must be read in conjunction with all other relevant documentation and drawings.

RESI accepts no liability for any expense, loss or damage of whatsoever nature and however arising from any variation which has not been referred to them and their approval obtained.

Print out to actual scale. For planning purposes only. All dimensions to be cross checked on site prior to construction and ordering of products. Any discrepancies to be reported to RESI immediately.

NOTES

Proposed Materials:

Brickwork / Walls - Hung tiles to match existing

Pitched roof - Clay tiles to match existing

Flat roof - Fibreglass

Windows - uPVC glazed windows to match existing

RWP's / Gutter's / Fascia's - Black uPVC downpipes, gutterings, and white painted timber fascia to match existing

Revision

Rev	Notes	Date
A	Planning Issue	19/11/2021
B	Planning Issue	03/12/2021
C	Planning Issue	07/12/2021
D	Planning Issue	10/03/2022

KEY

Boundary line
Level line
Existing removed
Neighbouring context

JOB TITLE
Proposed loft main dormer, house facade alterations, floor plan redesign and all associated works at 14 Fairview Road

STATUS
Planning Drawings

DRAWING TITLE
Proposed South Elevation

CLIENT
Michell Glass-Ryan

SCALE	**DRAWN**
1 : 100 at A3	LI
DATE	**CHECKED**
Dec 2021	GS

DRAWING NO. B105267 - 3200 D