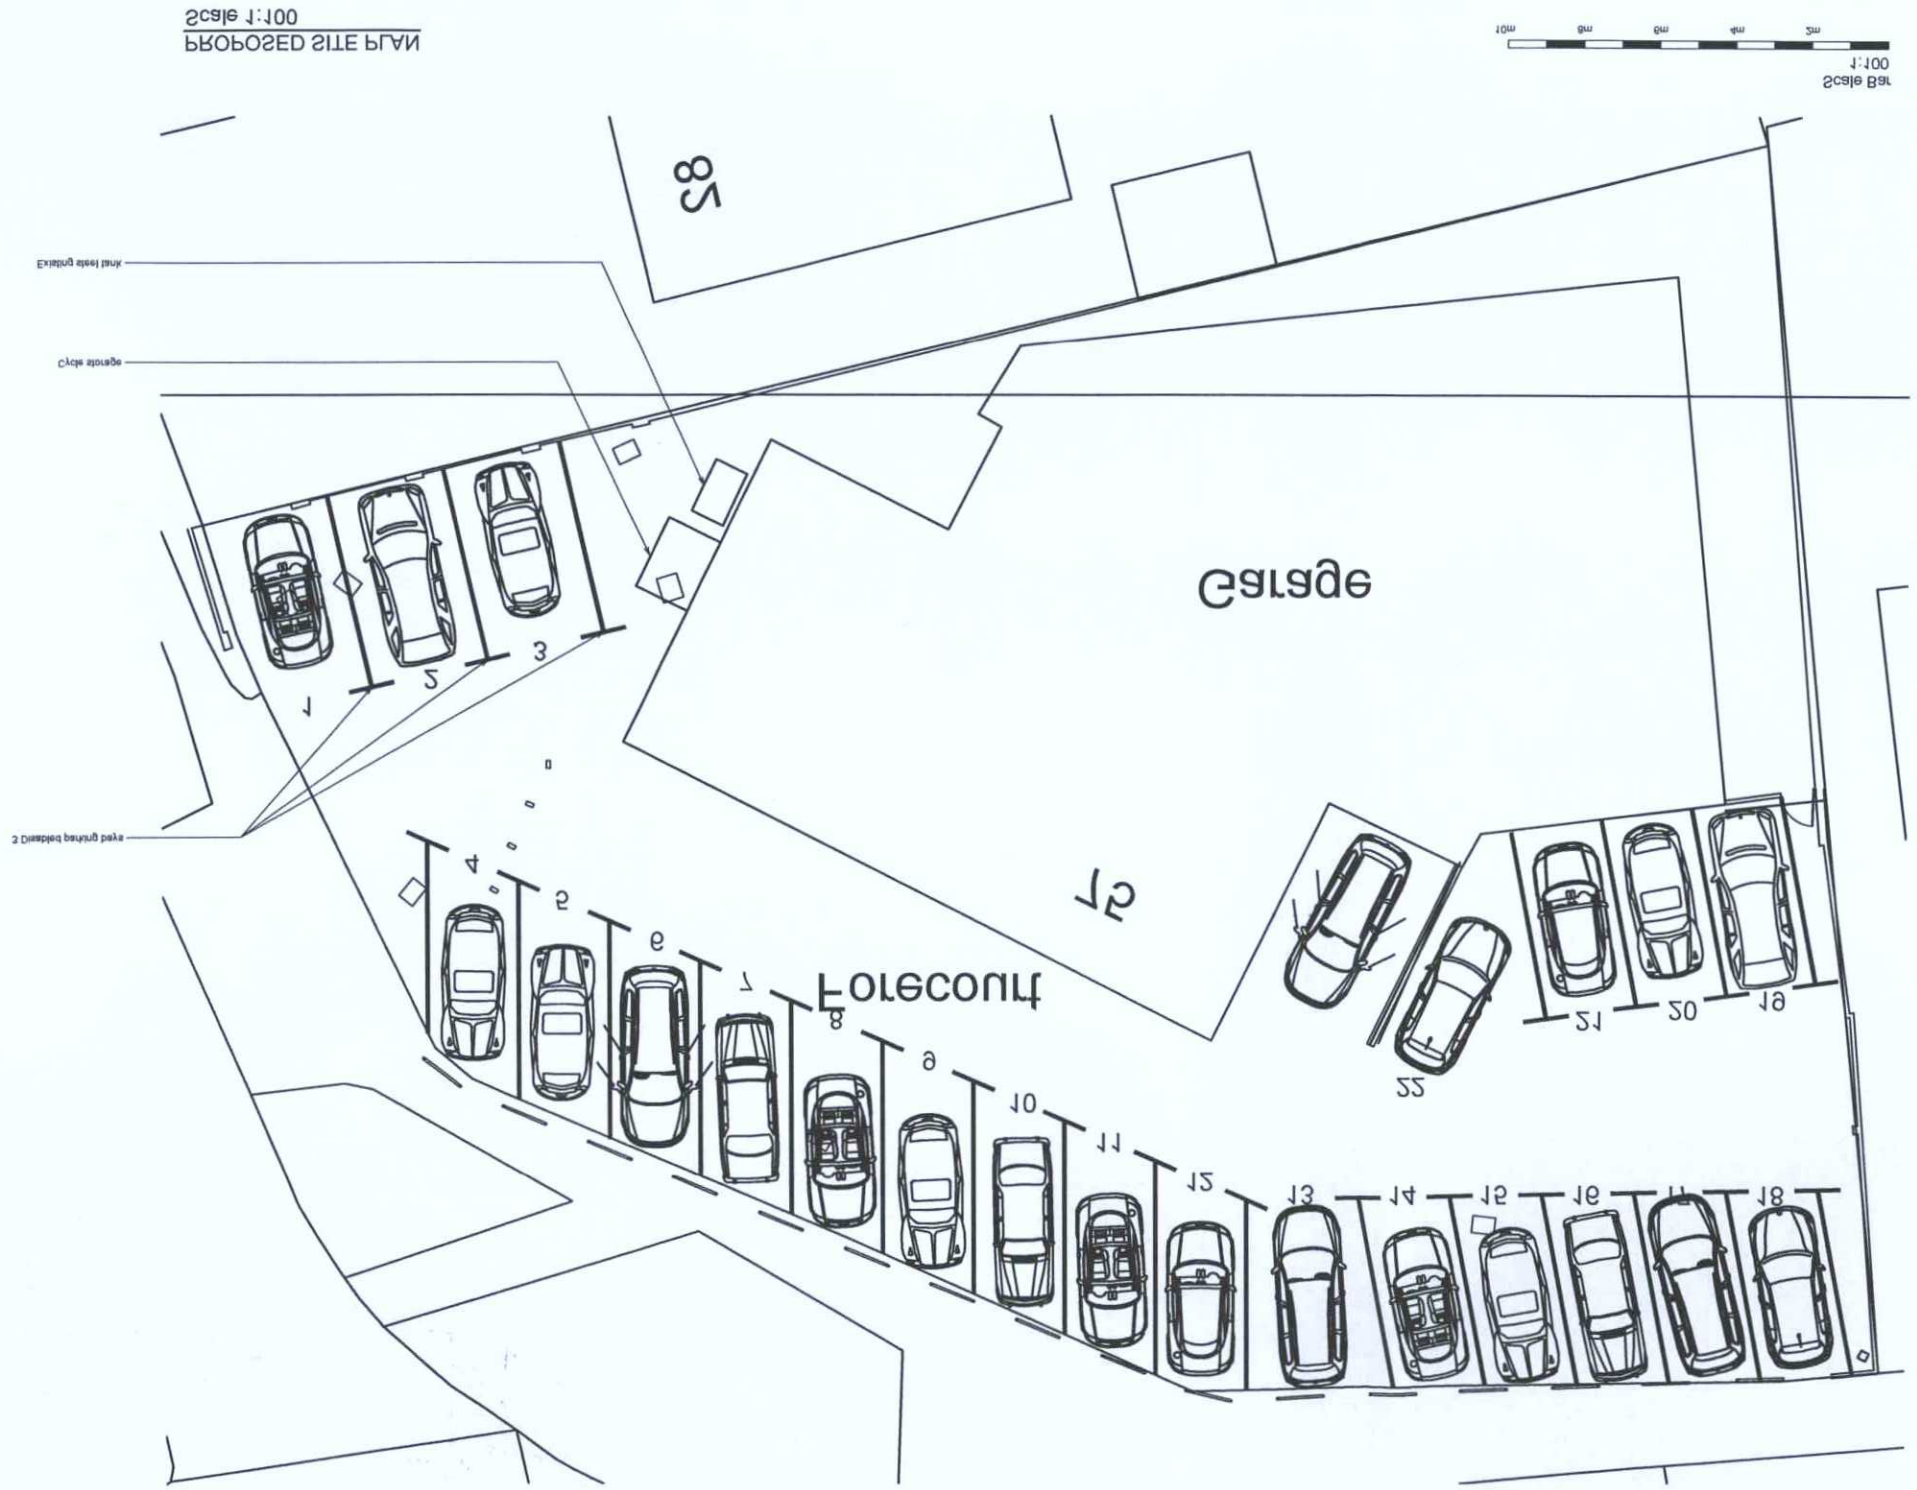



Scale Bar 1:100

Scale Bar 1:1250

N

Notes

Site Dimensions are based upon drawings provided by the client. Whilst check measurements have been taken, exact dimensions need to be verified by a full topographical survey.

The Contractor is to check and verify all building and site dimensions, levels and sewer invert levels at connection points before work starts.

This drawing must be read with and checked against all other standard specifications and any structural or other specialist drawings provided.

The Contractor is to comply in all respects with the current Building Regulations whether or not specifically stated on these drawings.

This drawing is not intended to show details of foundation or ground conditions. Each area of ground relied upon to support the structure depicted must be investigated by the Contractor and suitable methods of foundation must be provided.

© This drawing remains the copyright of The LTS Partnership LLP.

ADDITIONAL

PLANNING SERVICES

ADUR & WORTHING

PLAN AWDM 1535/17

DATE 19/8/17

REV	DATE	BY	DESCRIPTION
-	11/08/17	LLD	First Issue

REVISIONS

THE LTS PARTNERSHIP

Chartered Valuation Surveyors • Town Planning Consultants
Number One, The Drive, Great Warley,
Brentwood, Essex CM13 3DJ
Tel: (01277) 224464 Fax: (01277) 212487
Email: [illegible]

Site: 75 Upper Brighton Road
Sompting
Lancing
BN15 0LQ

Client: Mr William Harrison

Drawing Title: Proposed Parking Layout Plan

Drawn by	Checked by	Purpose of issue
LD	LB	Planning

Date	Scale
August 2017	As Shown @A1

Job Number	Drawing Number	Revision