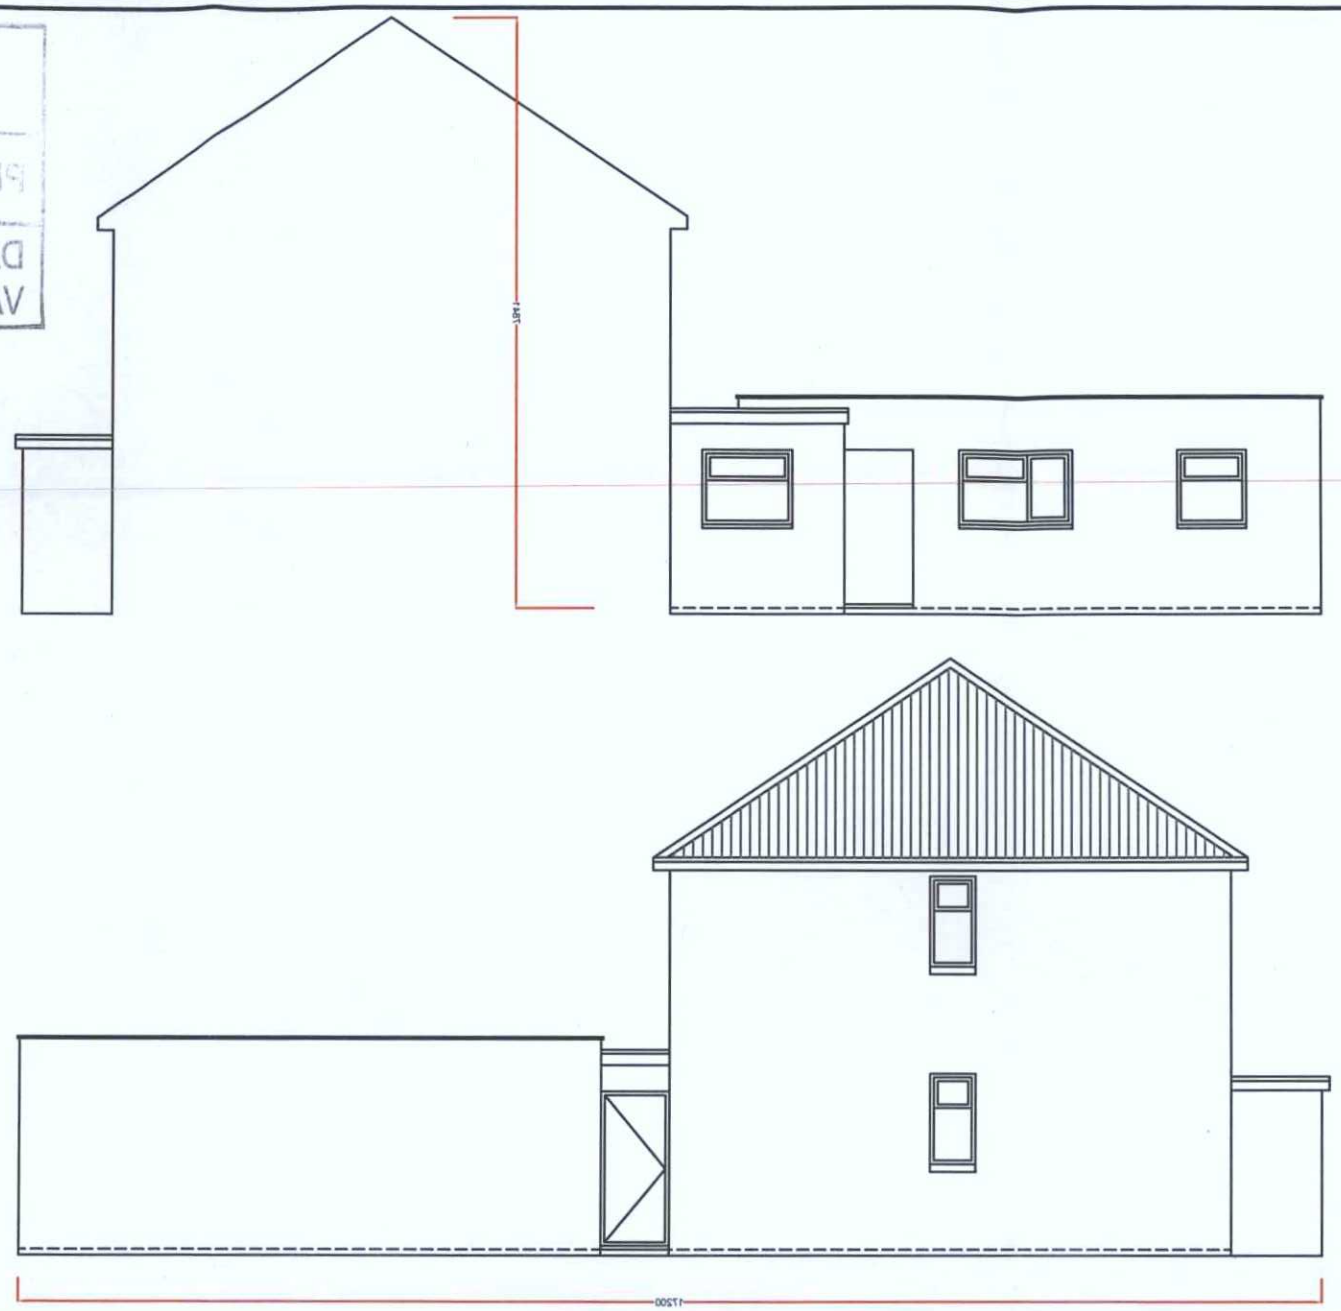

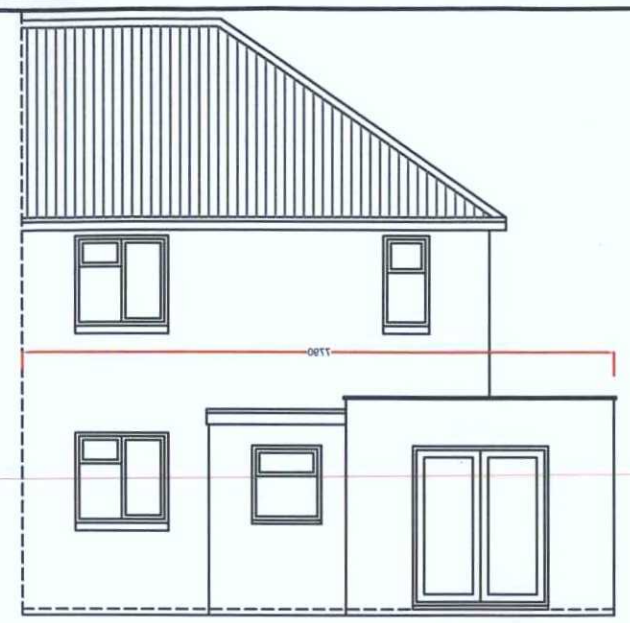

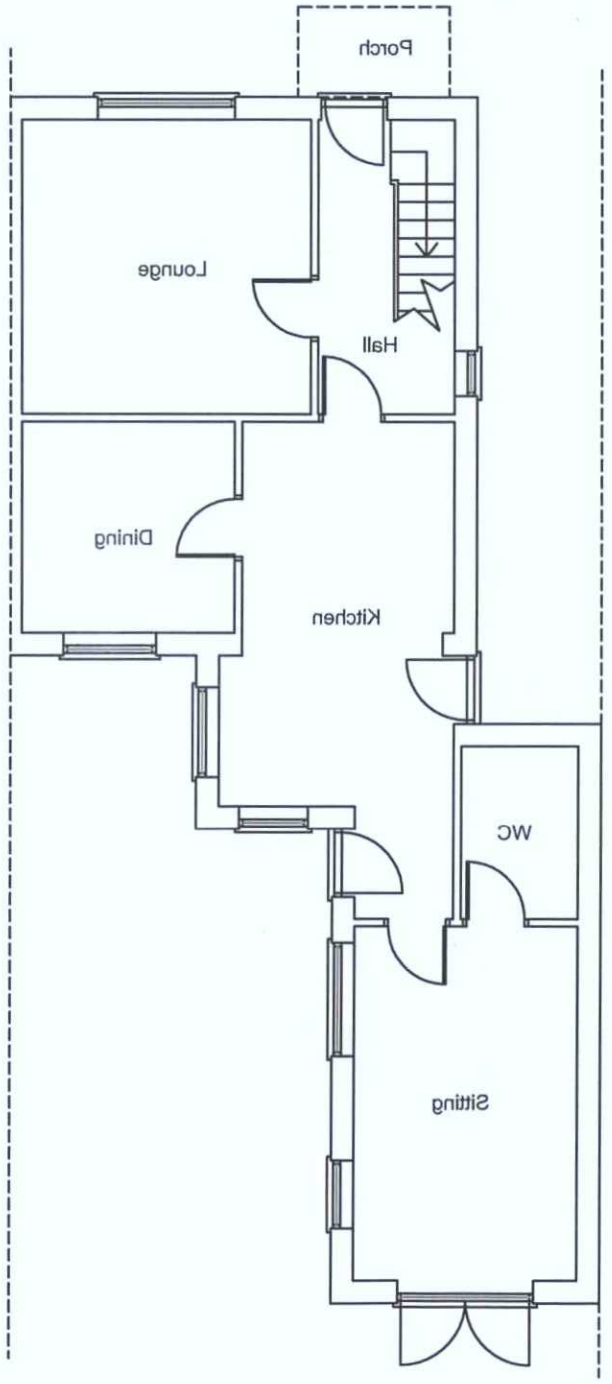

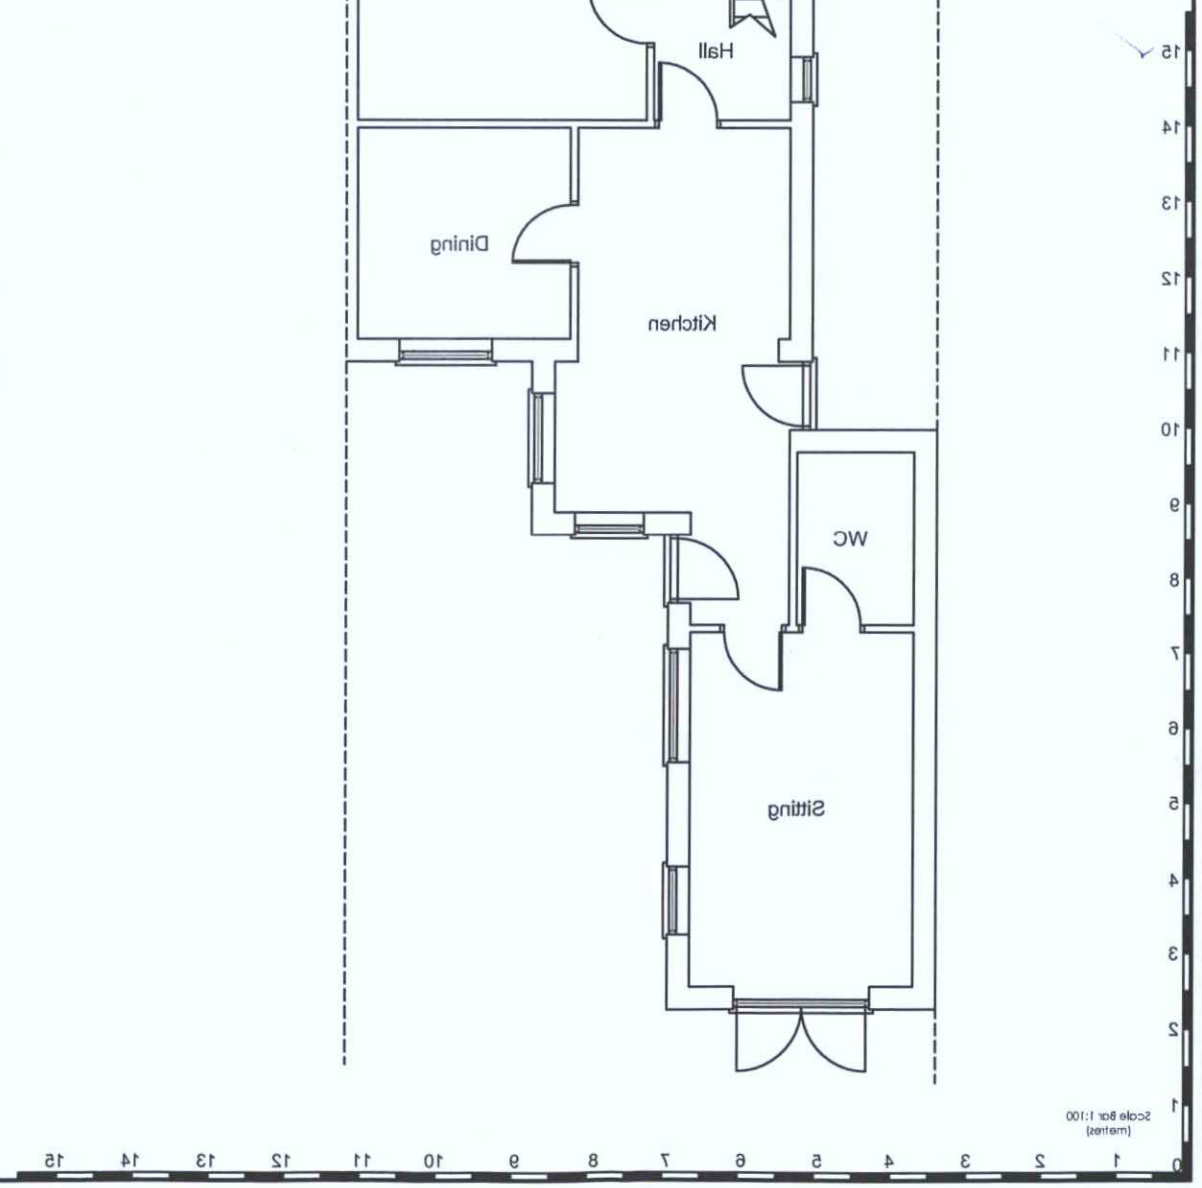

REVISIONS:	

Anglian Home Improvements
NATIONAL ADMINISTRATION
TELEPHONE: 0845 437 3600
FACSIMILE: 01603 480101

Drawing title: EXISTING PLAN AND ELEVATIONS

CONTRACT No.: 099/75263	Revision :	Page No:

Proposed: PVCu CRUSADER CONSERVATORY
at: (INSTALLATION ADDRESS) 45 WILLIAMS ROAD
SHOREHAM BY SEA
WEST SUSSEX
BN43 6BP
For :..... MR AND MRS GODDEN

Drawers initials: SEL	Scale : 1:100	Date: 23/10/2012

NOTES:

This drawing is the copyright of Anglian Home Improvements and must not be reissued, loaned or copied without their consent

All dimensions are in millimetres (mm) unless noted otherwise.

DO NOT USE FOR BASE LAYING PURPOSES

(Produced on A3 Paper)