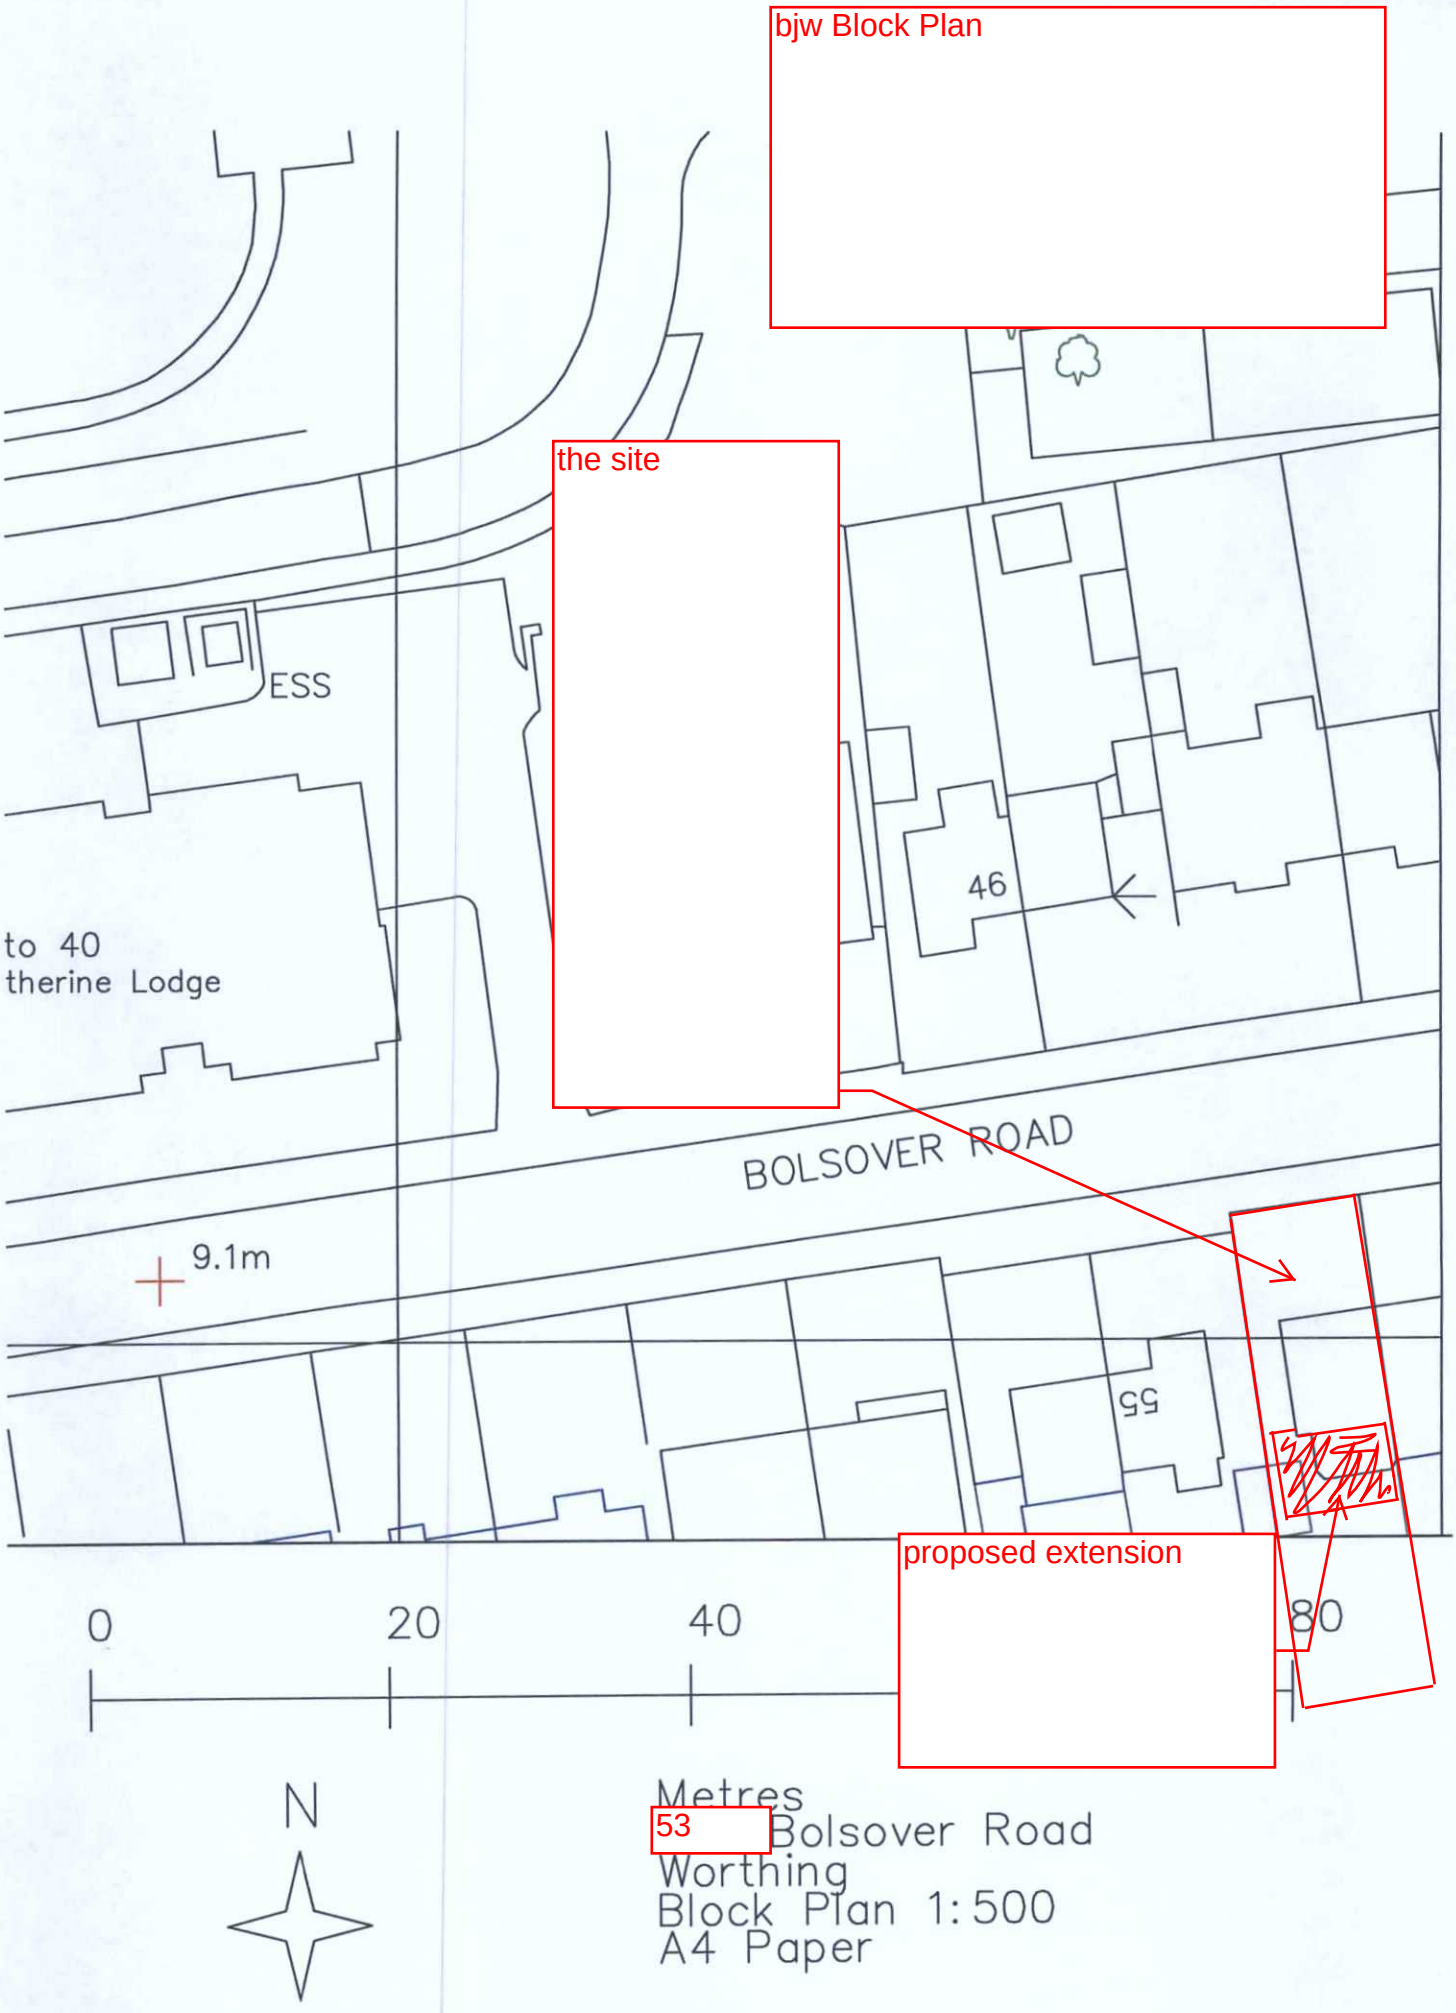
bjw Block Plan
the site
ESS
to 40
therine Lodge
46
BOLSOVER ROAD
9.1m
55
proposed extension
0
20
40
80
N
Metres
53 Bolsover Road
Worthing
Block Plan 1:500
A4 Paper