

DO NOT SCALE FROM THIS DRAWING

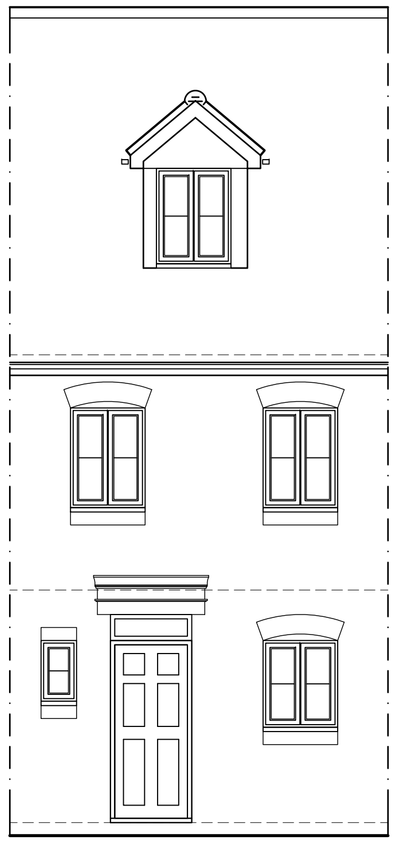


East Elevation 1:50

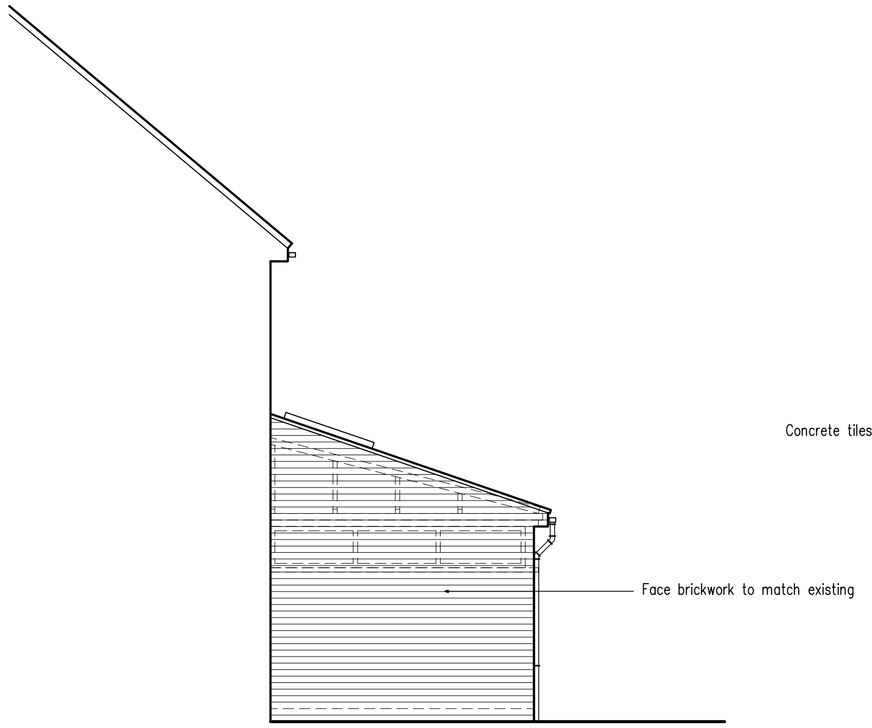


North Elevation 1:50




West Elevation 1:50

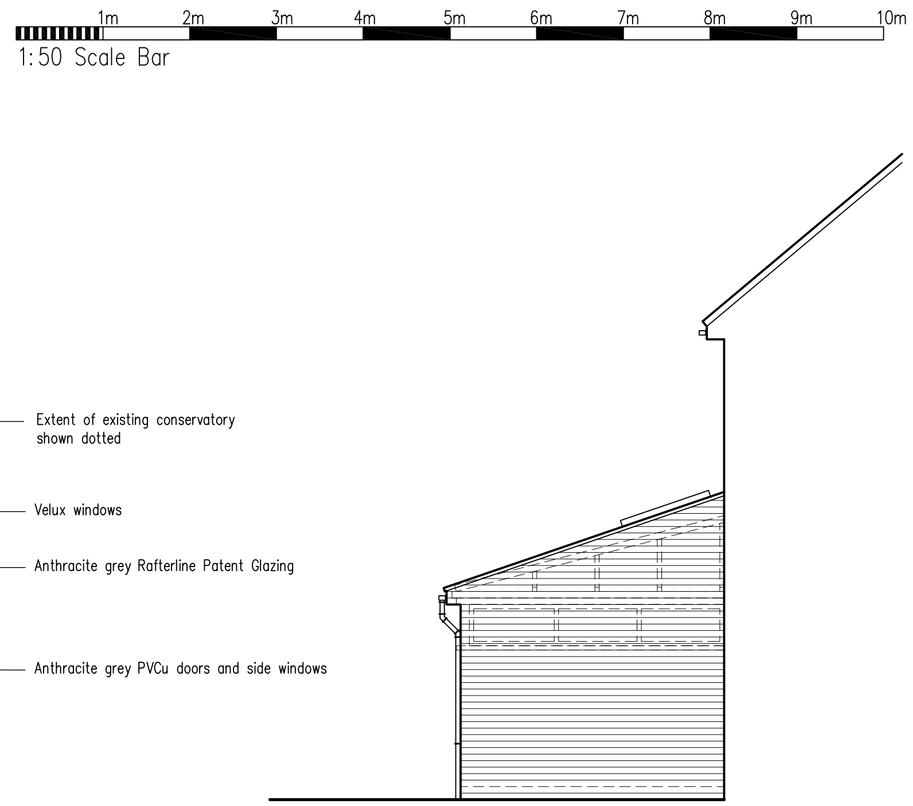


South Elevation 1:50

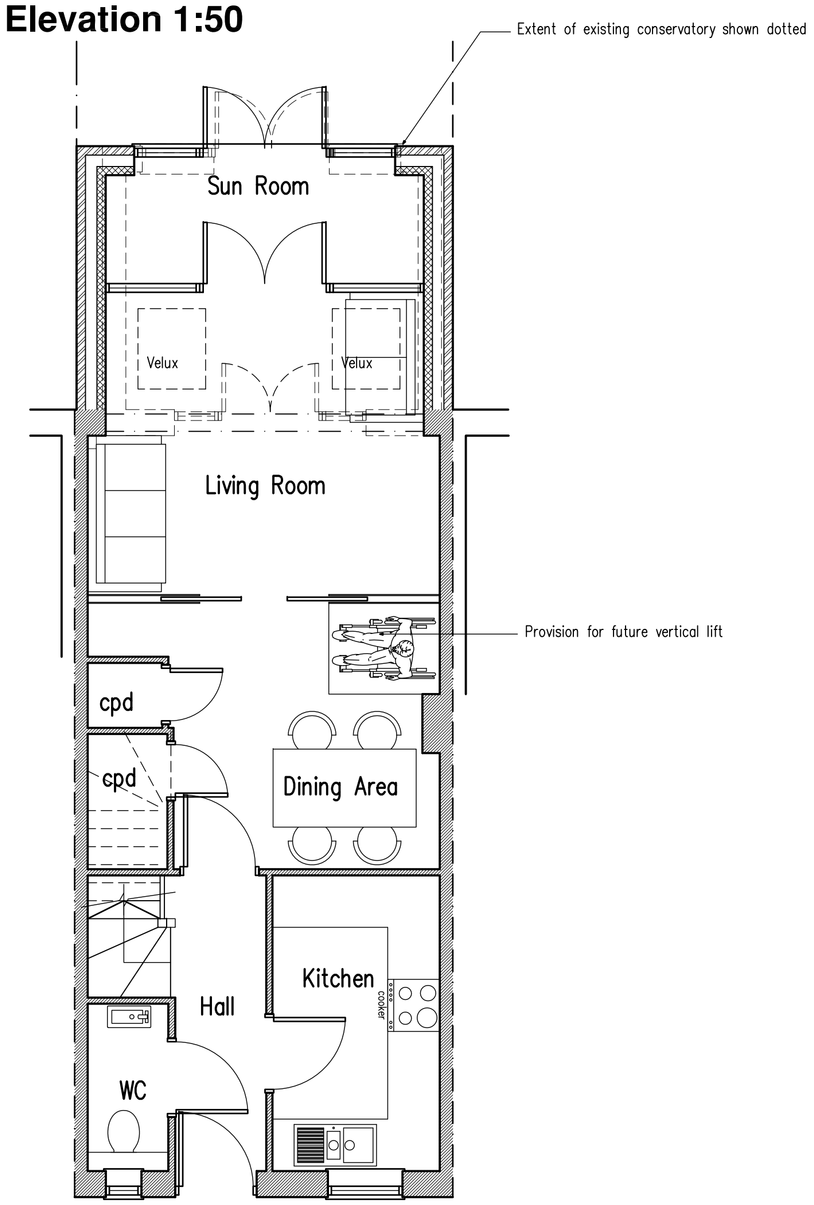


Ground Floor Plan 1:50

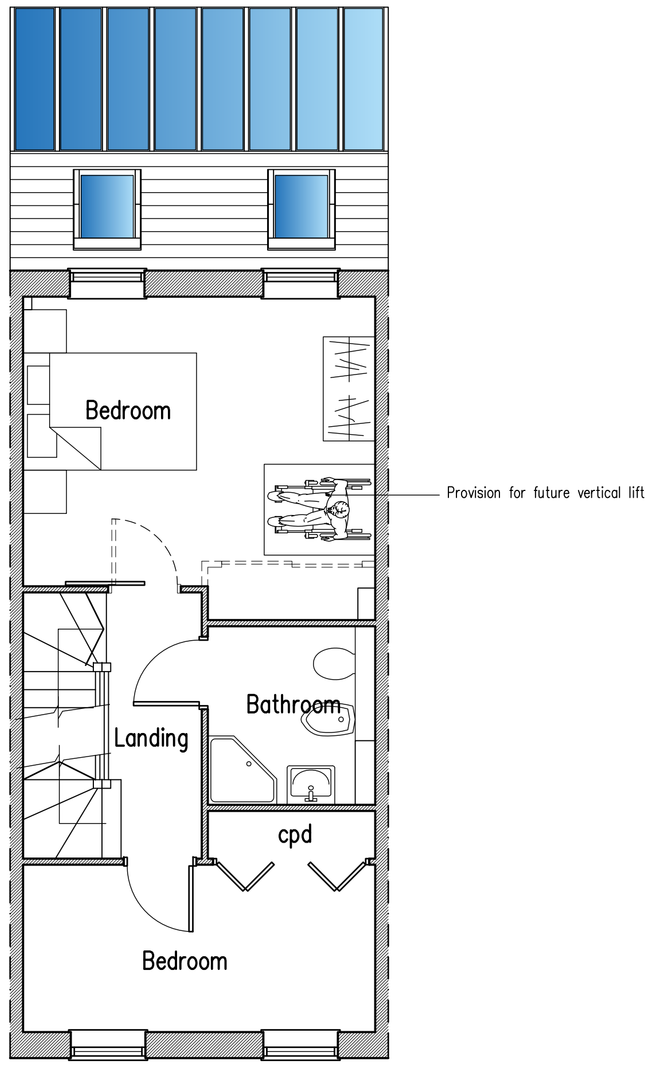

First Floor Plan 1:50

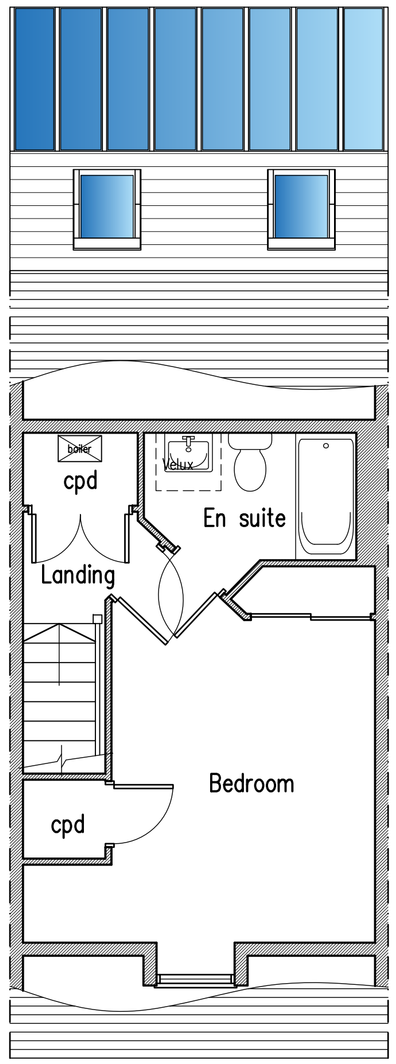

Second Floor Plan 1:50

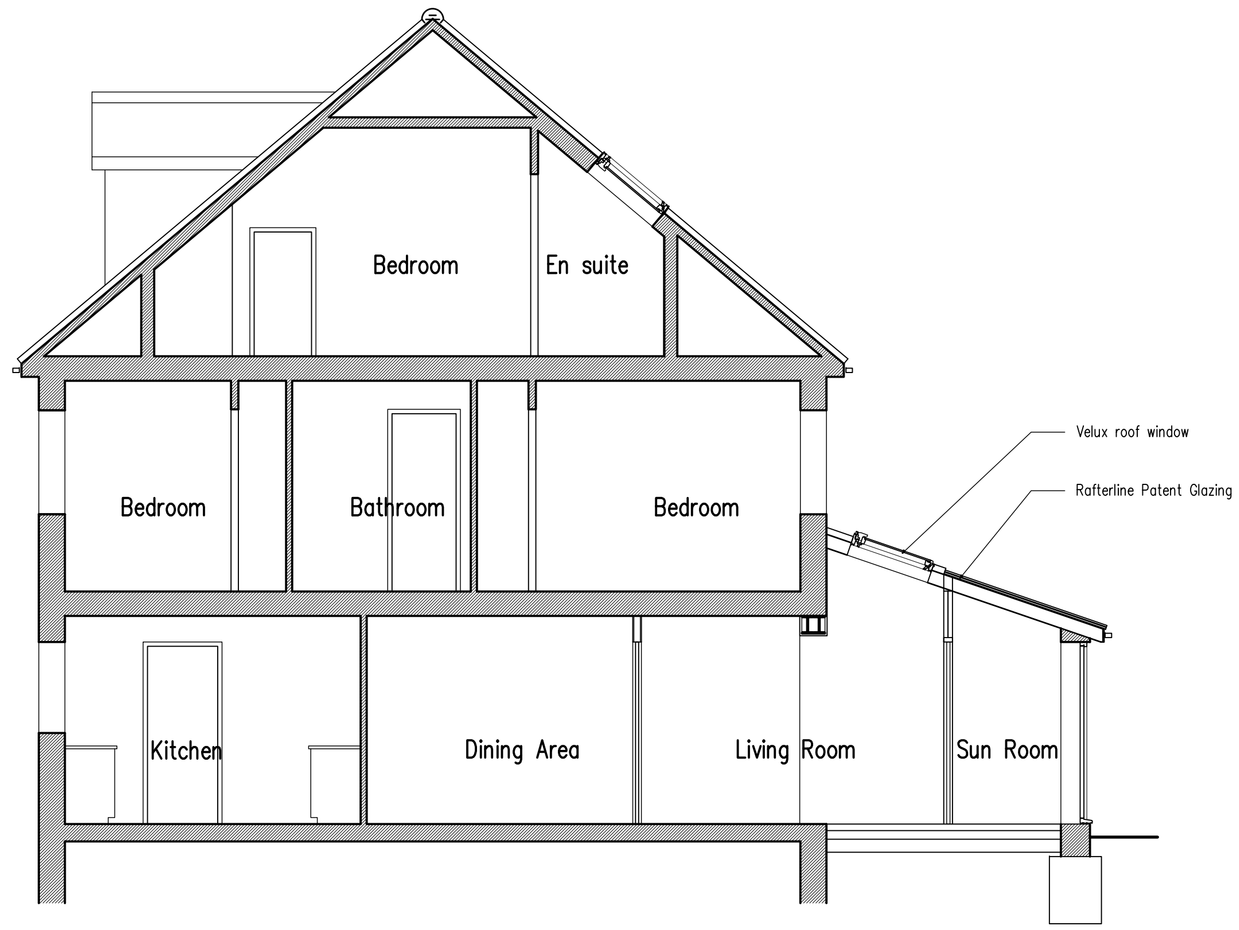

Typical Section 1:50

A	24.04.24	Replacement windows and shutters removed

Planning Issue

rja Planning & Building Consultants Ltd.
9 Sea Spray Avenue
Shoreham-By-Sea
West Sussex BN43 5PR
t: 01273 467297 mob: 07971 375739
e: rex@rjapbc.co.uk web: www.rjapbc.co.uk

Chartered Institute of Architectural Technologists

PROJECT: 3 Sea Spray Avenue

DRAWING TITLE: Proposed Floor Plans & Elevations

CLIENT: Santosh Bhabra

DWG NO: 24968-02

REVISION: A

SCALE: 1:50 @ A1

DATE: 15.03.24

DRAWN: rex