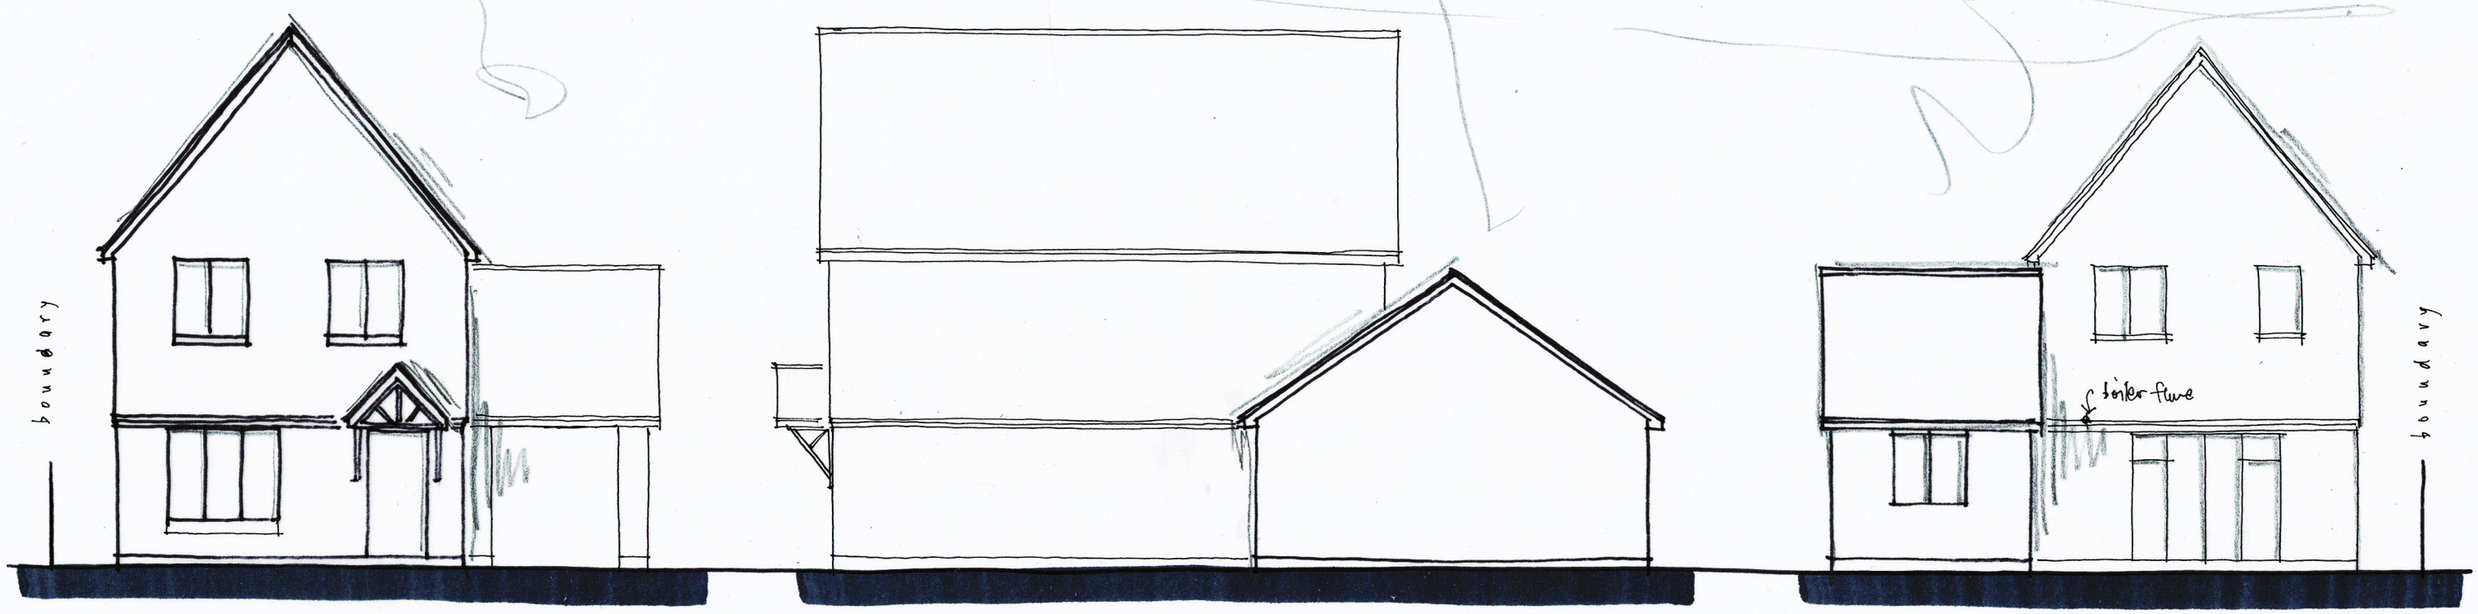

FRONT (s)

SIDE (e)

REAR (n)

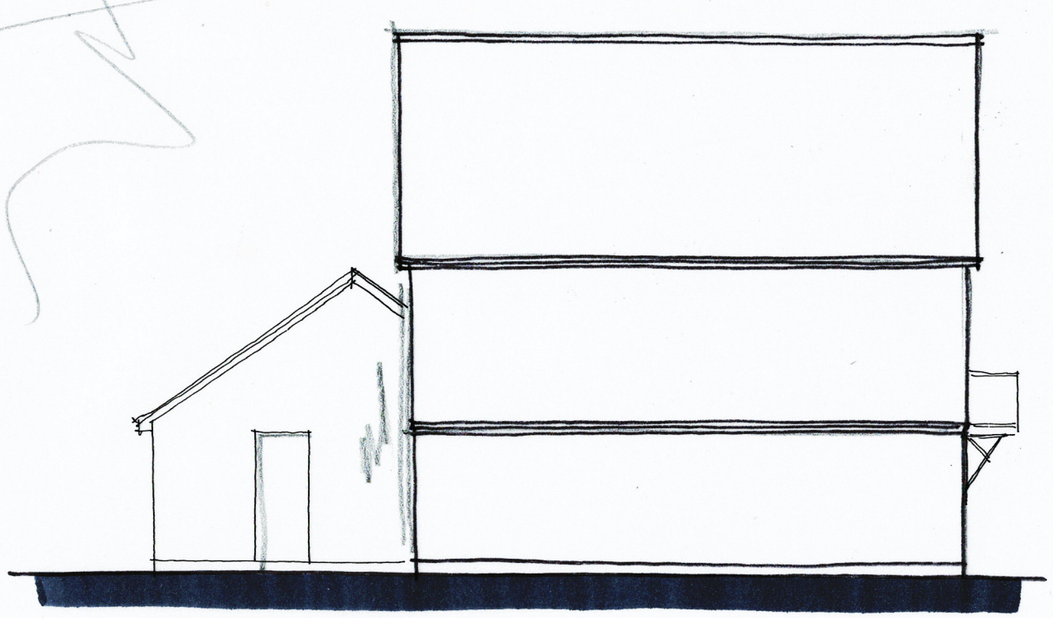

SIDE (w) ELEVATION 1:100 @ A3

0 1 2 3 4 5m
metres

Wayne Gander MCIAT
Architectural Technologist
98 Durrington Lane, Worthing
West Sussex BN13 2RQ
E : waynegander08@gmail.com

45 SKYLARK RISE, WORTHING
Existing details 02

Mar 2024