The property owner is required to serve a party structure notice on the adjoining owner as required by The Party Wall etc Act 1996.

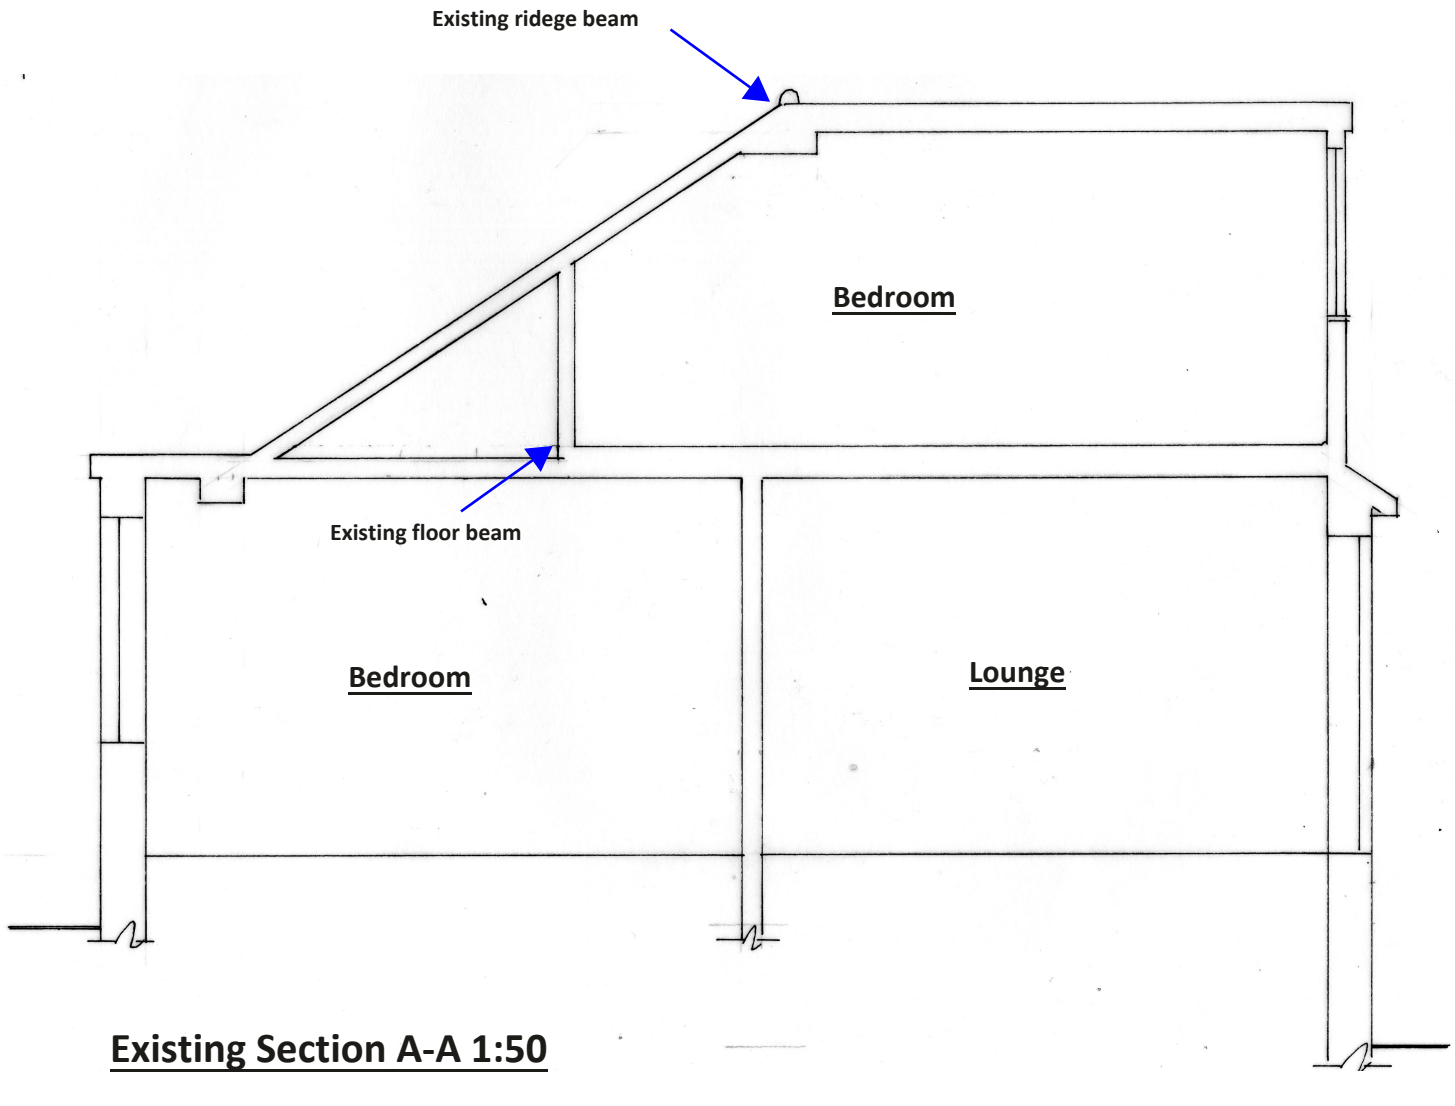


## Existing Section A-A 1:50

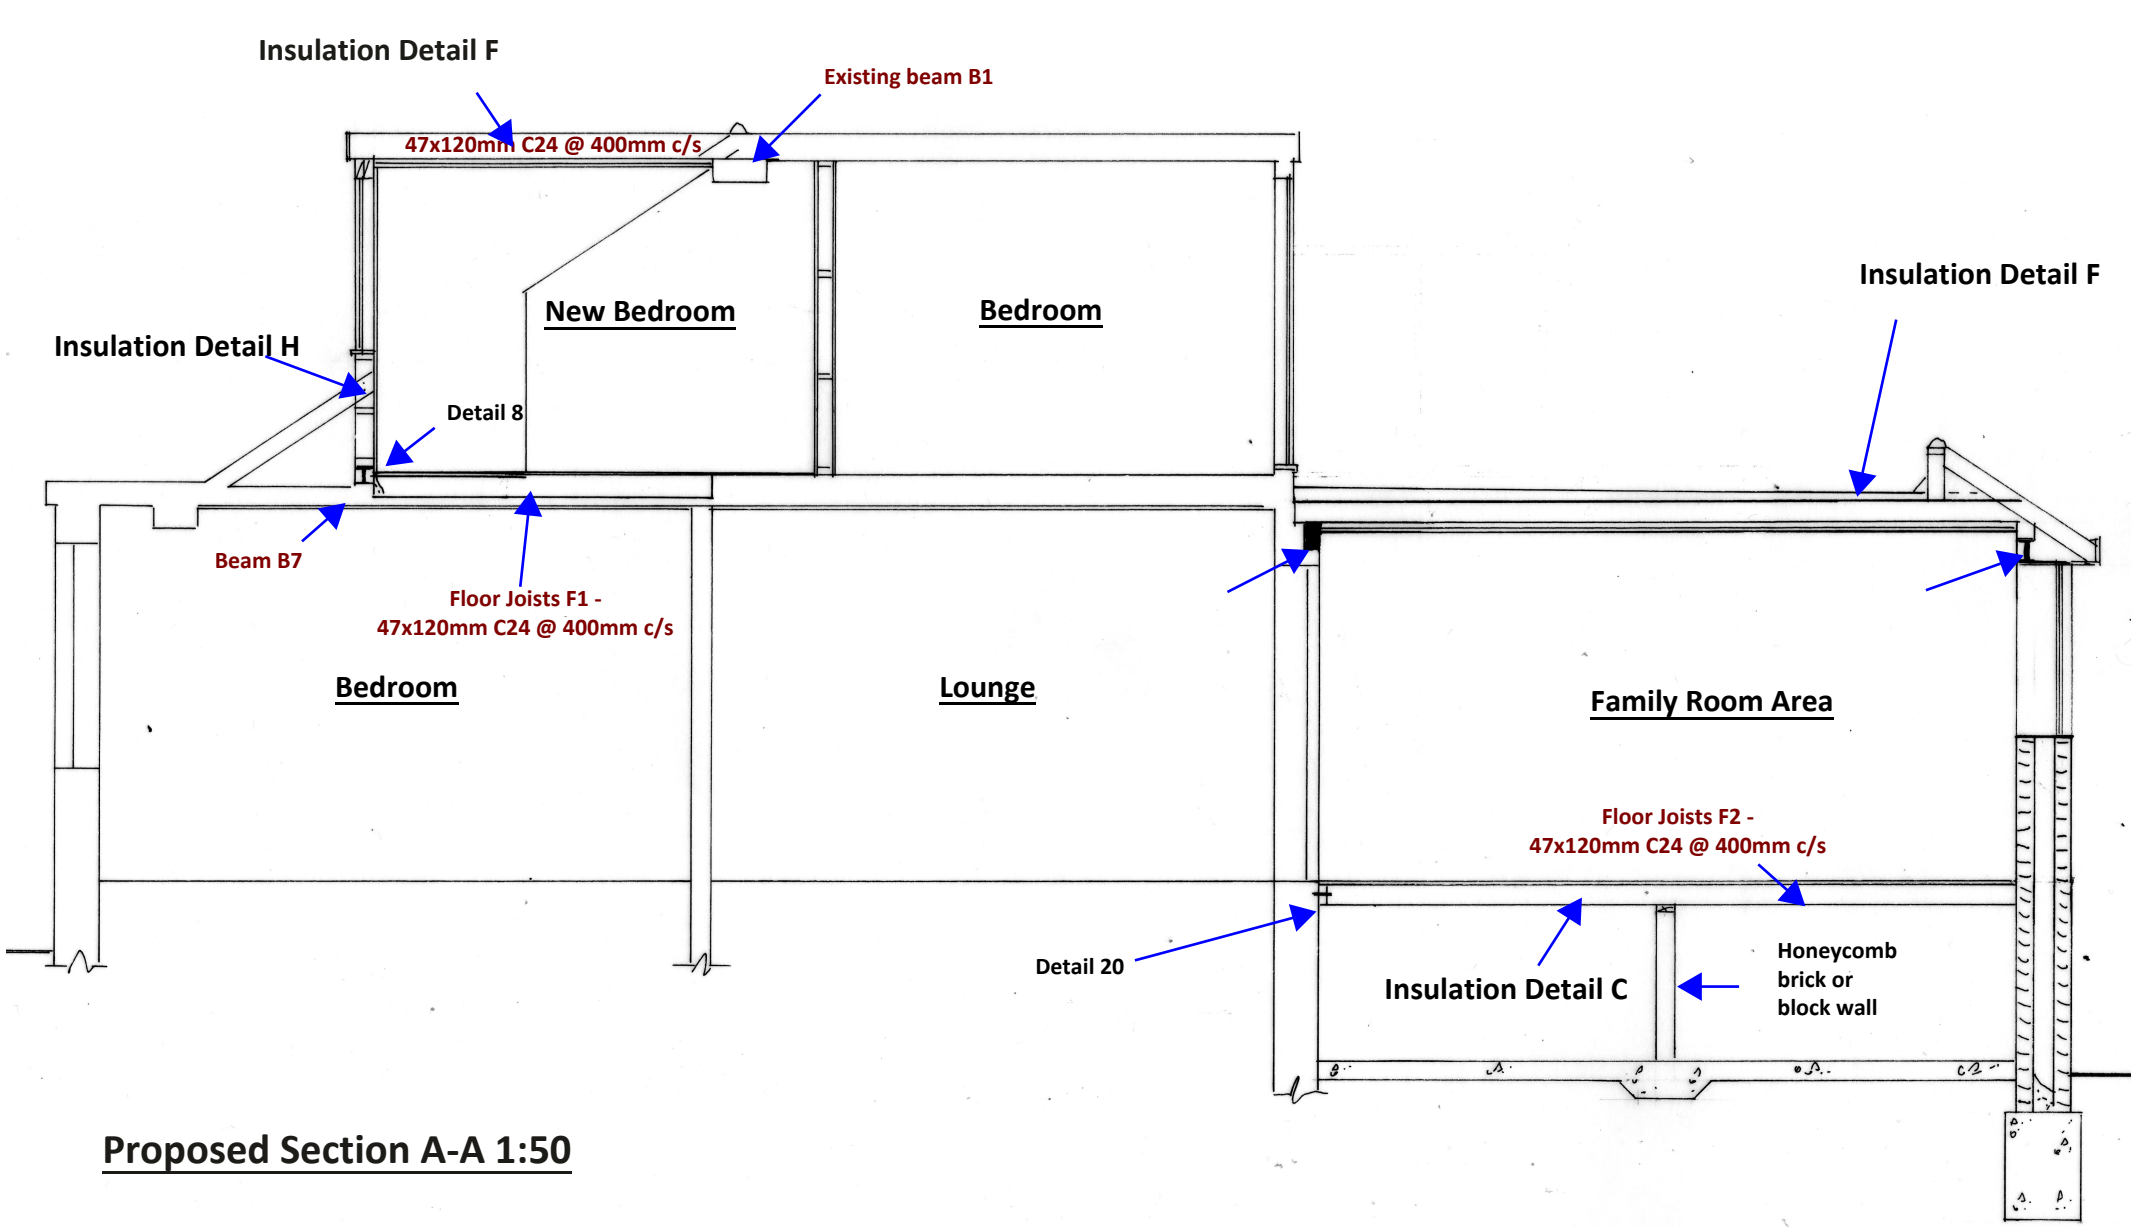


## Proposed Section A-A 1:50

1:100

1:50 @ A3

BSB S.Barrett Architectural, Structural & Party Wall Services
stevebsbltd@yahoo.com
07974 715009
cabe chartered association of building engineers

11 Alandale Road, Sompting. BN15 0JU

Rear Extension& front dormer

CBuildE chartered building engineer

Client Mr & Mrs Whitehead

Date 22.12.2023

Drwg No BSB/23075/4/A

A3