
ADUR & WORTHING
PLANNING SERVICES
PLAN AWDM/ 1743/15
DATE VALID - 3 DEC 2015




Rear Elevation

Front Elevation

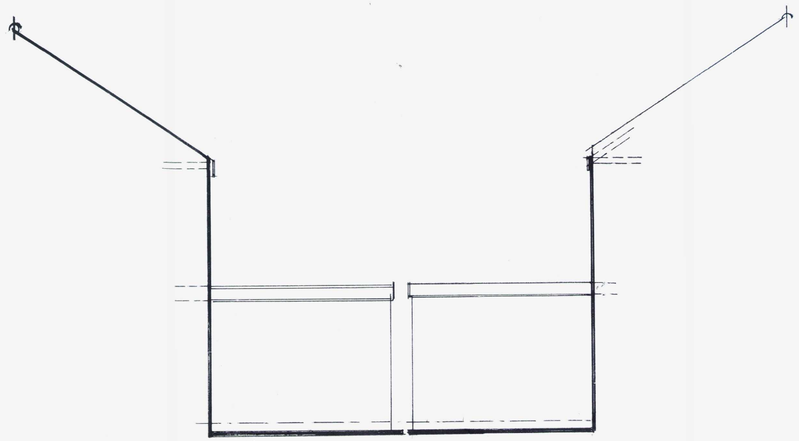


Side Elevations

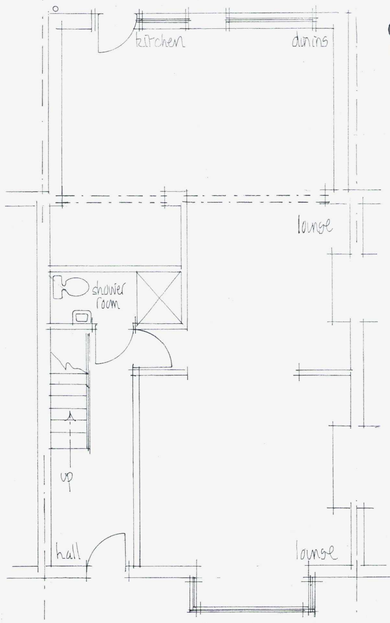


Ground Floor Plan




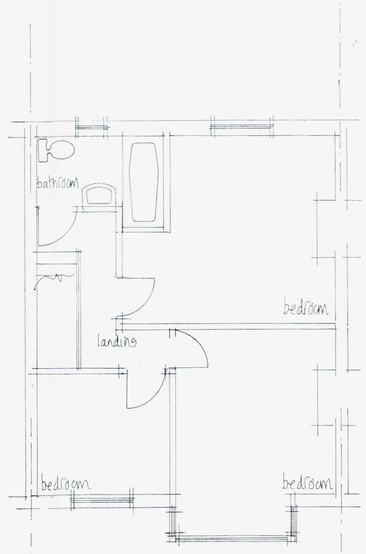

First Floor Plan

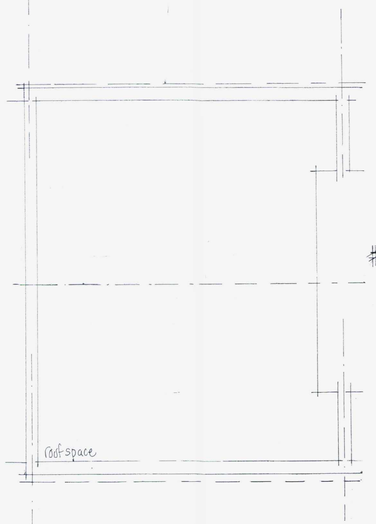

Roof Plan

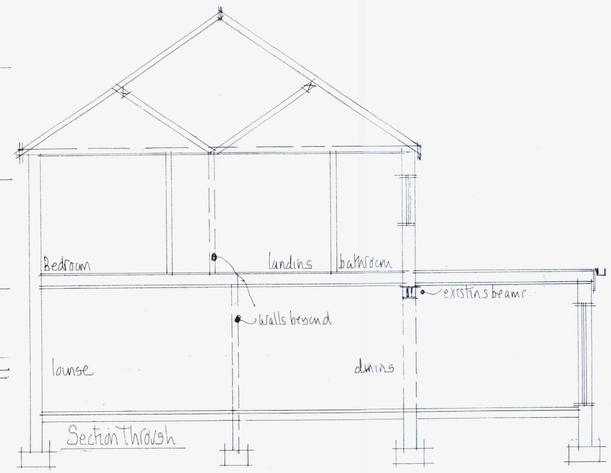

Section Through

NOTES:
All dimensions must be checked on site

Mel Humphrey
MRICS MBEng

39 Northease Drive
Hove East Sussex BN3 8PQ

RICS
Mobile: 07701 055182
Email: mel_humphrey_uk@yahoo.co.uk

Drawing Title
Existing Details @
104 Old Shoreham Road
Shoreham by Sea

Scale: 1:50

Date: Oct 15

Drawn by: MJH

A1 sized drawing

Drg No:

Rev: