This drawing is the design and copyright of Maurice Ashenden-Bax and must not be copied in part or whole without consent.

1. Do not scale off this drawing.
2. Any discrepancy in dimensions to be reported to Architect prior to carrying out the works.
3. This drawing to be read in conjunction with all engineers drawings.

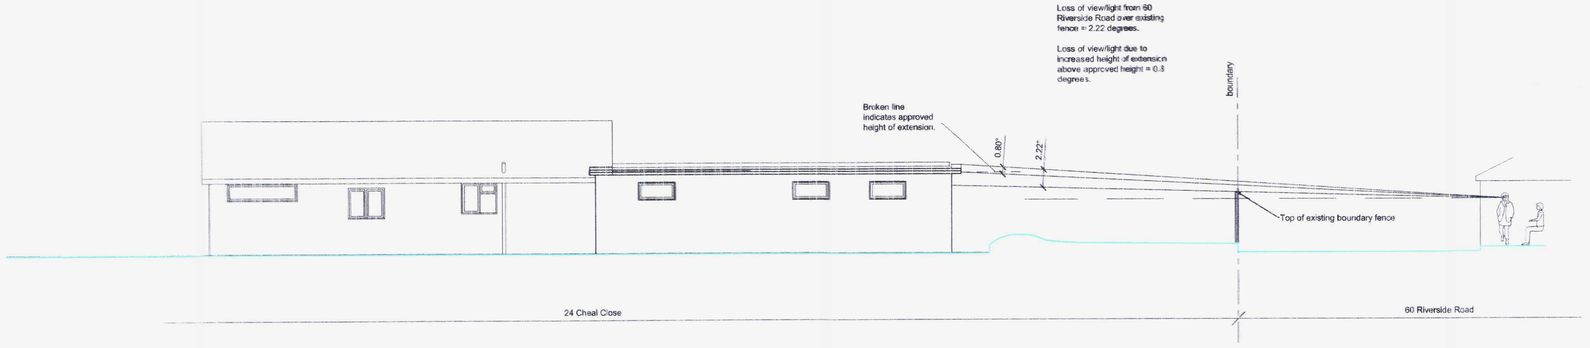

SKETCH SECTION

project: Proposed Extension & Alterations 24 Cheal Close Shoreham Beach, West Sussex	client: Mr & Mrs R Banks		
title: Sketch section between 24 Cleal Close and 60 Riverside Road	date: 25.02.11	scale: 1:100	drg. no: rev: 10.1552.20

Maurice Ashenden-Bax
Chartered Architect
CALCETTO COTTAGE, CROSSBUSH LANE
ARUNDEL, WEST SUSSEX BN18 9PQ
Tel: 01903 882988 Mobile: 07976 509831
email: ashendenbax@btinternet.com