Form Ref. No. 981828

ADUR
DISTRICT COUNCIL

Town and Country Planning Act 1990
Householder Planning Application

Use this form to apply for planning permission to extend or alter your house or flat, to build a garage or other structure on your property or to create access for a vehicle onto a classified road (please read note 9).

Please read the notes before you fill in this form.

PLANNING ... NCIL ... ON
PLAN No. Ad/005763
DATE RECEIVED 11 FEB 2008

1 Please give the address of the property to be altered or extended

29 MANOR ROAD
NORTH LANCING
WEST SUSSEX
BN15 0PH

2 Type of property

Semi-detached House

3 Please describe the development you are applying for.

Cross over drop kerb to the front of the property from Manor Road, on to a stone hard stand.

4 Applicant (in block capitals)

Name
Mr
Nicholas
Ludford

Address
29 Manor Road
LANCING
BN15 0PH
WEST SUSSEX

Telephone
[redacted]

Fax

Email
Nickludford@aol.com

Agent (if any)

Full Name

Address

Telephone

Fax

Email

5 Please enclose four copies of this form and four sets of plans.
Please number your plans and write the numbers and scales against the titles here.

	Plan Number	Scale
Location Plan	OS SITEMAP NO (1)	1:1250
Block Plan	PROPOSED VEHICLE ACCESS NO (2)	1:500
Floor Plan		
Elevations		
Other		

6 Will the development involve cutting down any trees? No
If "Yes", please show these clearly on the block plan.

7 Will the development (including any new or altered access) affect a public footpath or any other public right of way? No

8 **Does this application require a fee?** Yes
(See note 3)

If "No", please choose the option that applies
(See note 3)

If "Yes", please state the fee enclosed £ 135.00
(See note 4)

Signature: [redacted] **Date:** 30/1/08

Please print your name: Mr N. LUDFORD

Certificate under Article 7 of the Town and Country Planning (General Development Procedure) Order 1995

If anyone else owns the land or part of it, you must fill in Certificate B, which you can get from the Planning Section. You must also tell the owner of the land about this application by serving a notice on them. If you own all of the land, you must fill in Certificate A below.

Certificate A

I confirm that:

- Nobody except the applicant was an owner of any part of the land involved at the beginning of the period of 21 days before the date of this application; and
- none of the land this application relates to is an agricultural holding or part of an agricultural holding.

Signature: [redacted] **Date:** 30/1/08

Please print your name: Mr N. LUDFORD

OS Sitemap™

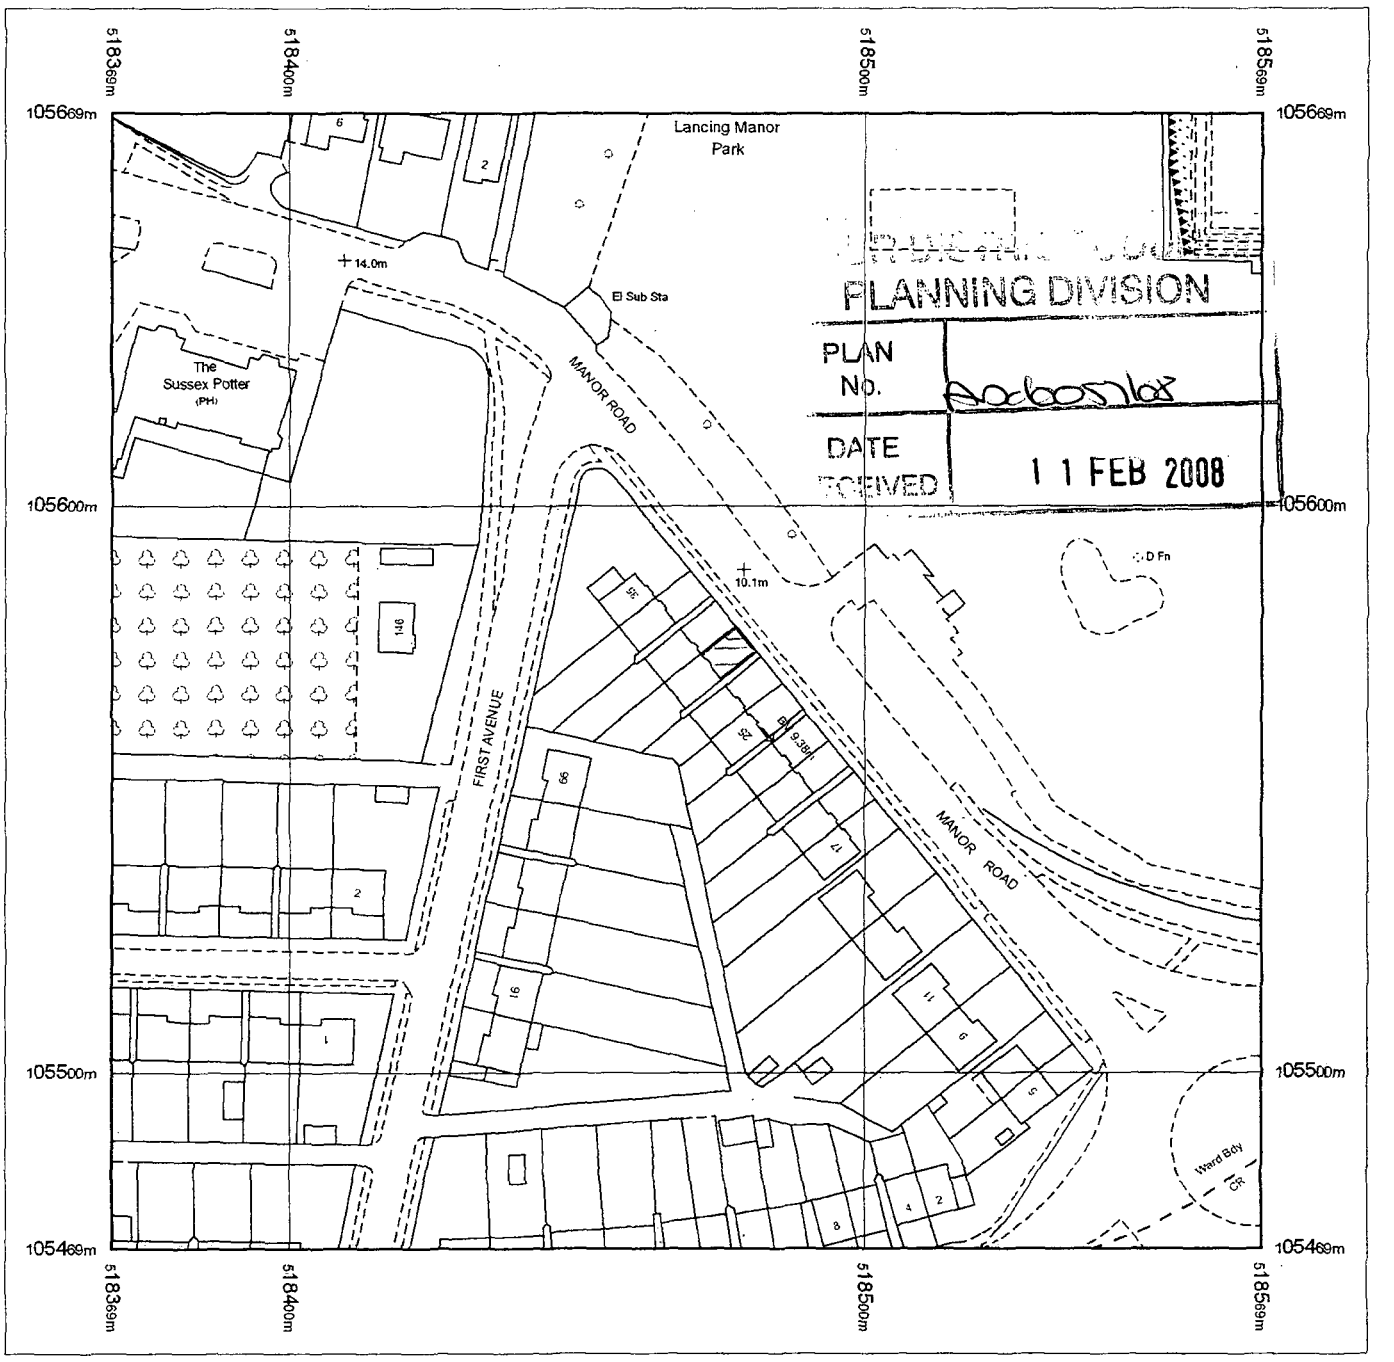

Produced 28.01.2008 from the Ordnance Survey National Geographic Database and incorporating surveyed revision available at this date. © Crown Copyright 2008.

Reproduction in whole or part is prohibited without the prior permission of Ordnance Survey.

Ordnance Survey and the OS Symbol are registered trademarks and OS Sitemap is a trademark of Ordnance Survey, the national mapping agency of Great Britain.

The representation of a road, track or path is no evidence of a right of way.

The representation of features as lines is no evidence of a property boundary.

Metres
0 20 40

Scale 1:1250

Supplied by: **Latitude - Southampton**
Serial number: 00823500
Centre coordinates: 518469 105569

Further information can be found on the OS Sitemap Information leaflet or the Ordnance Survey web site: www.ordnancesurvey.co.uk

LOCATION PLAN FOR PROPOSED VEHICLE ACCESS ONTO 29 MANOR RD. BN15 0PH.

1

BLOCK PLAN 29 MANOR ROAD, NORTH LANCING

BN15 0PH (SCALE 1:500)

PROPOSED VEHICLE ACCESS ONTO MANOR RD

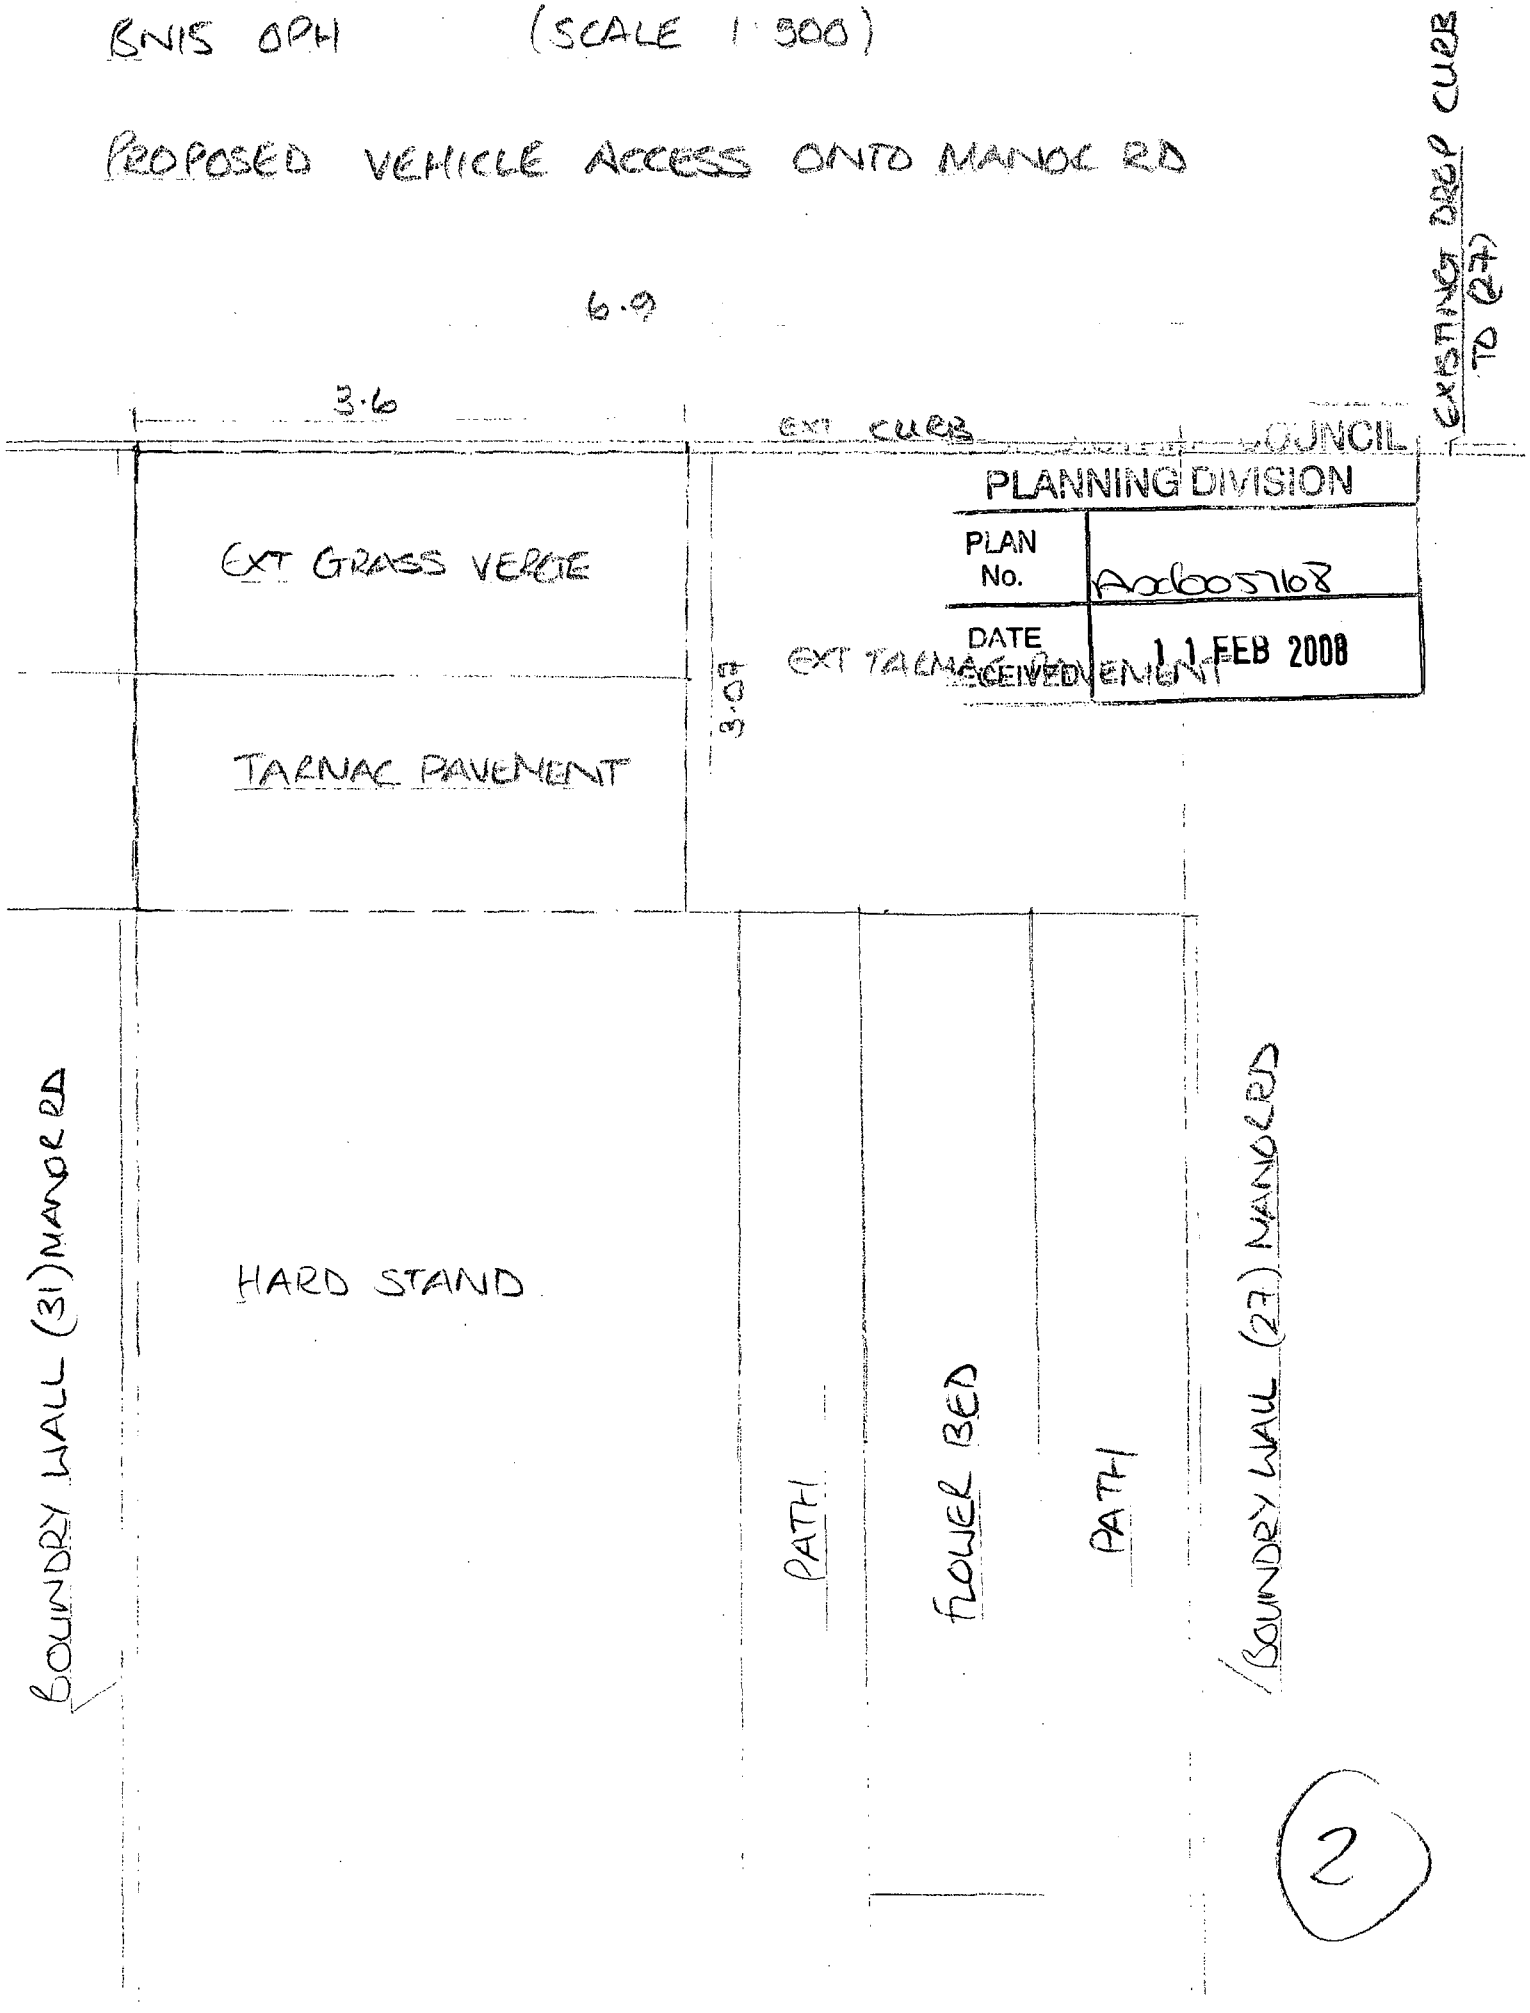

COUNCIL

PLANNING DIVISION

PLAN No.	AA/0057/08
DATE RECEIVED	11 FEB 2008

2