


1:100 Scale bar 1:50 — 0 — 10 m — 0 — 10 m

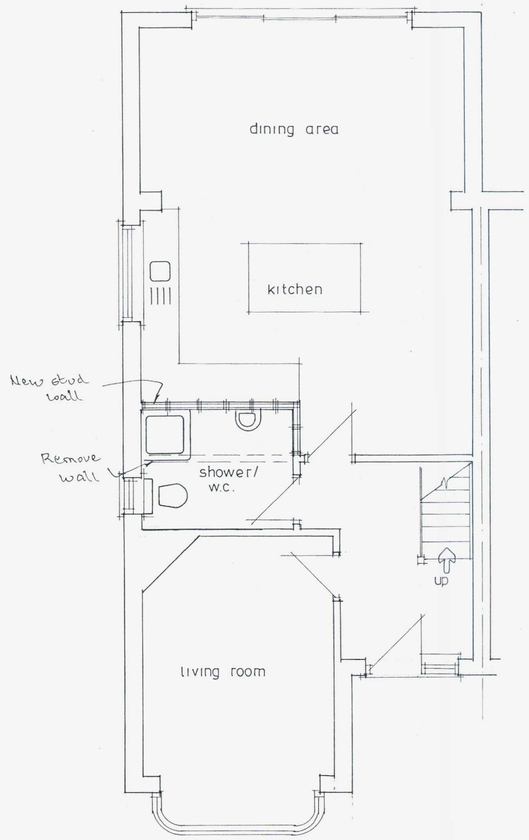


GROUND FLOOR

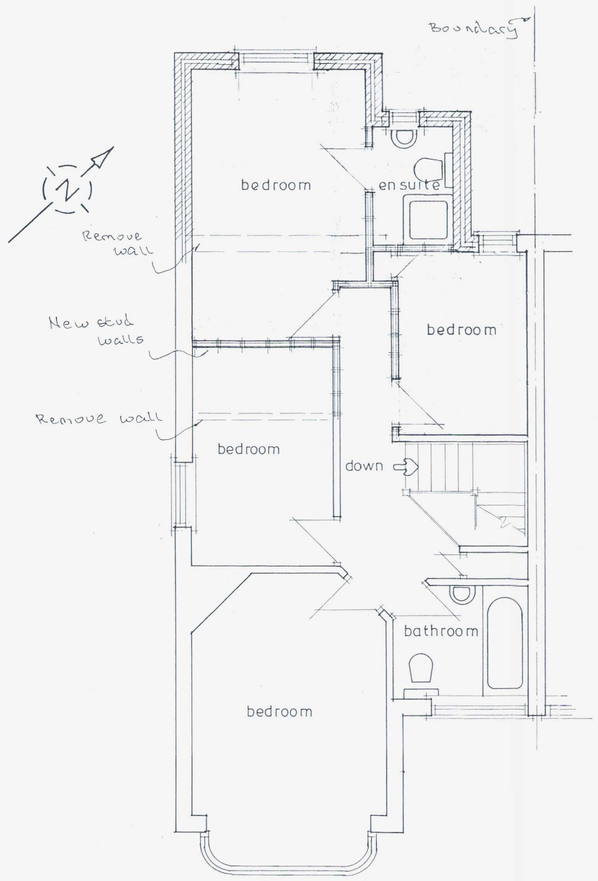


FIRST FLOOR

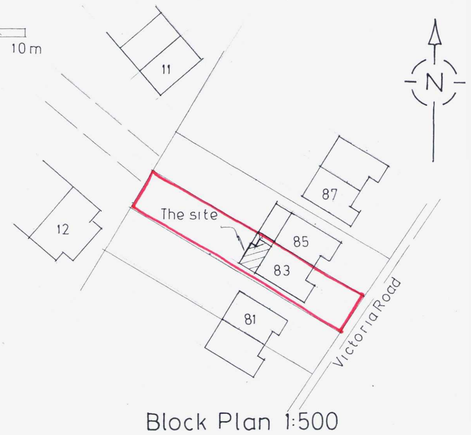

Block Plan 1:500

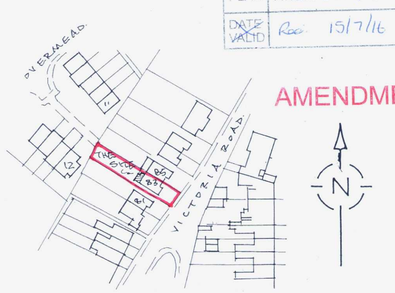

Site Plan 1:1250

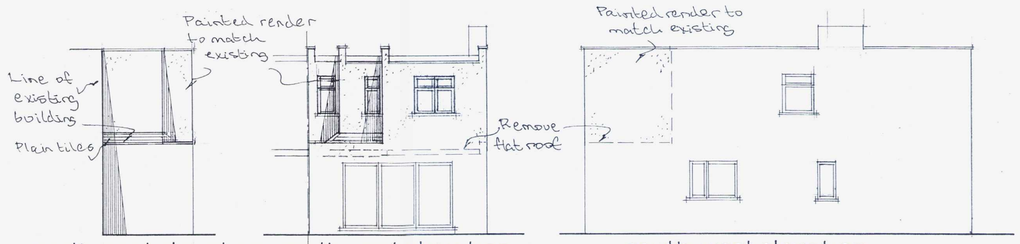

north east elevation north west elevation south west elevation

ADUR & WORTHING PLANNING SERVICES

PLAN	AWDM/0856/16
DATE VALID	Rec 15/7/16

AMENDMENT

	Date	Revisions
C	13.7.16	Extension Revised
B	26.3.16	Extension width reduced.
A	17.12.15	Extension depth reduced.

© copyright

Client
Mr&Mrs. Sommerville

Job Title
Proposed Extension

Drawing Title
83 Victoria Road
Shoreham

Scale 1:50 1:100

Date | Drawn by

Drg No. 599/01 | Rev. C

841 x 594mm A1