



Proposed Ground Floor Plan

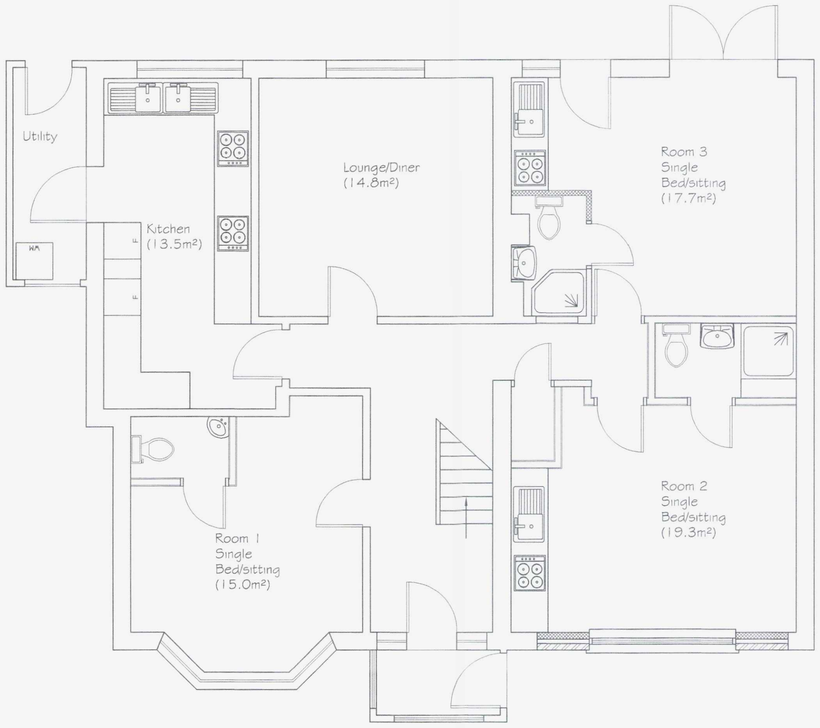

Proposed First Floor Plan

SCALE 1:50

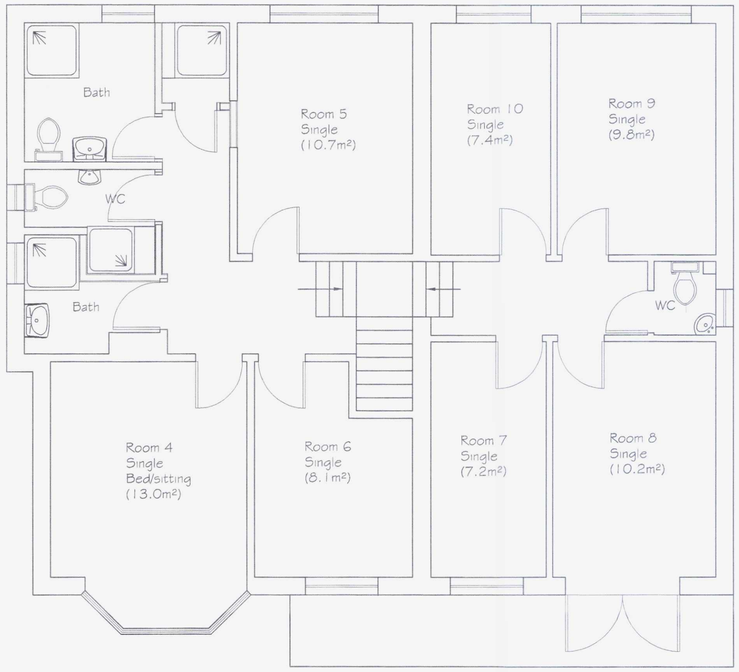

Proposed Front (South) Elevation



SCALE 1:100

ADUR & WORTHING PLANNING SERVICES
PLAN / AWDM 0839/16
DATE RECD 13/7/16

Tony Rogers
Building Consultants
Address: 40 Dawn Crescent, Upper Beeding
West Sussex, BN44 3WH
Telephone: 01903 815225 Fax: 01903 815225

Rev.	Date:	Revision Description:

Client: Mr L Gohler

Address: 139 Brighton Road
Lancing
West Sussex
BN15 8HT

Project: Proposed conversion and alterations to form HMO

Scale: 1:50 1:100
Paper Size A1

Date: May 2016

Drawing No: 16/1130/02

Drawn By: AWR

Revision: