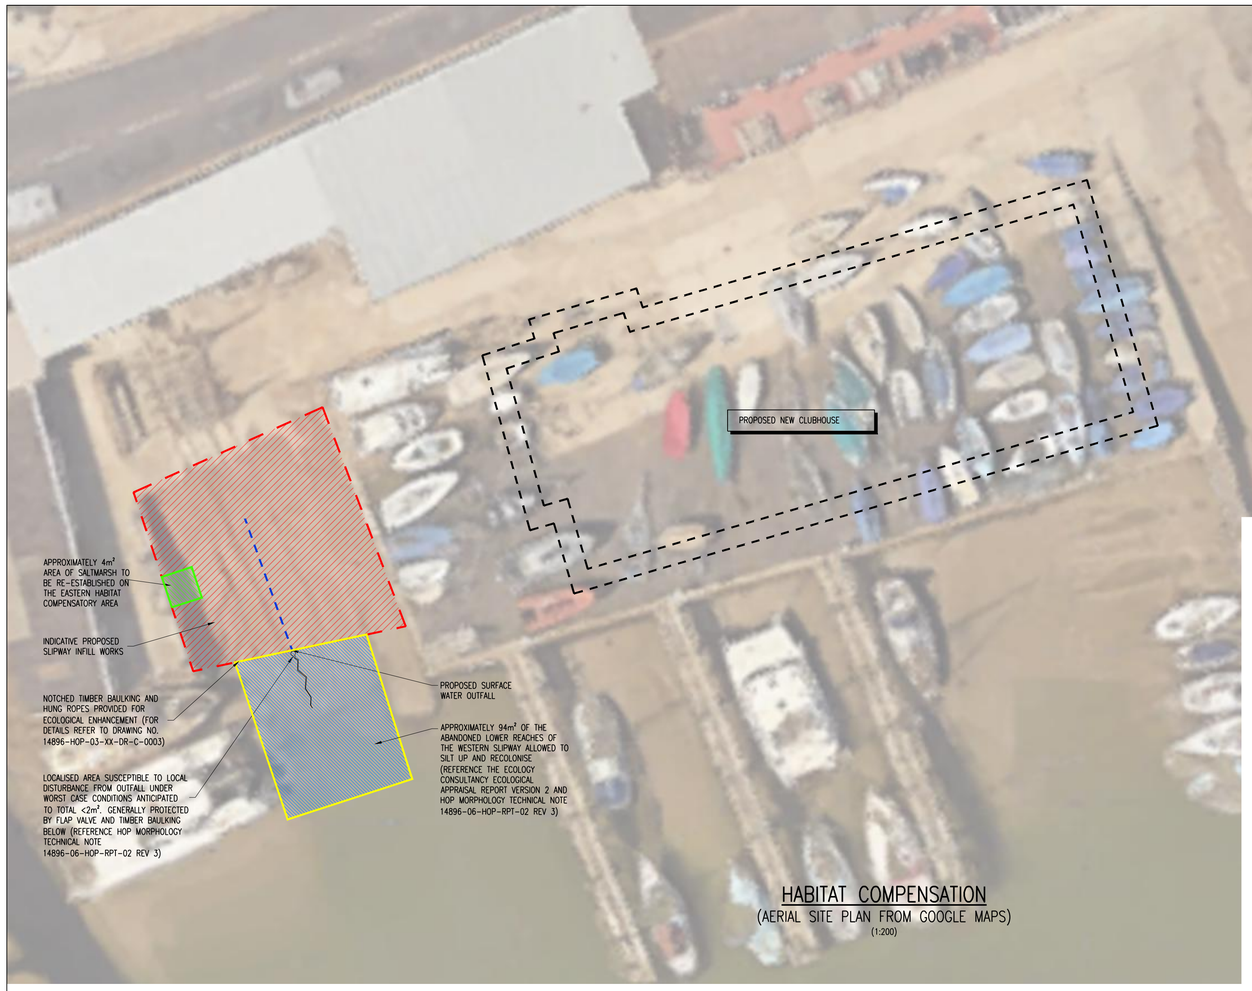


HABITAT COMPENSATION
(AERIAL SITE PLAN FROM GOOGLE MAPS)
(1:200)

N

INDICATIVE ONLY

Project/Task No. 14896/06 Scale: AS SHOWN ORIGINAL DRAWING SIZE A1

1. GENERAL

(i) This drawing is not to be scaled, work to figured dimensions only, confirmed on site.

(ii) This drawing is to be read in conjunction with all relevant architectural drawings, detailed specifications where applicable and all associated drawings in this series.

(iii) Any discrepancy on this drawing is to be reported immediately to the partnership for clarification.

(iv) The contractor is responsible for all temporary works and for the stability of the works in progress.


(v) All levels are to Ordnance Datum and are based upon Topographical survey conducted by Maltby Surveys Ltd dated Dec. 2016. See Maltby drawing 16/362/100C.

(vi) Tide Levels are derived from Admiralty Chart at the footbridge.





INDICATIVE VIEWS OF UPPER BANK TO BE RE-PROFILED AND LOWER AREA TO BE CLEARED OF DEBRIS
(PHOTOGRAPH)
(NTS)

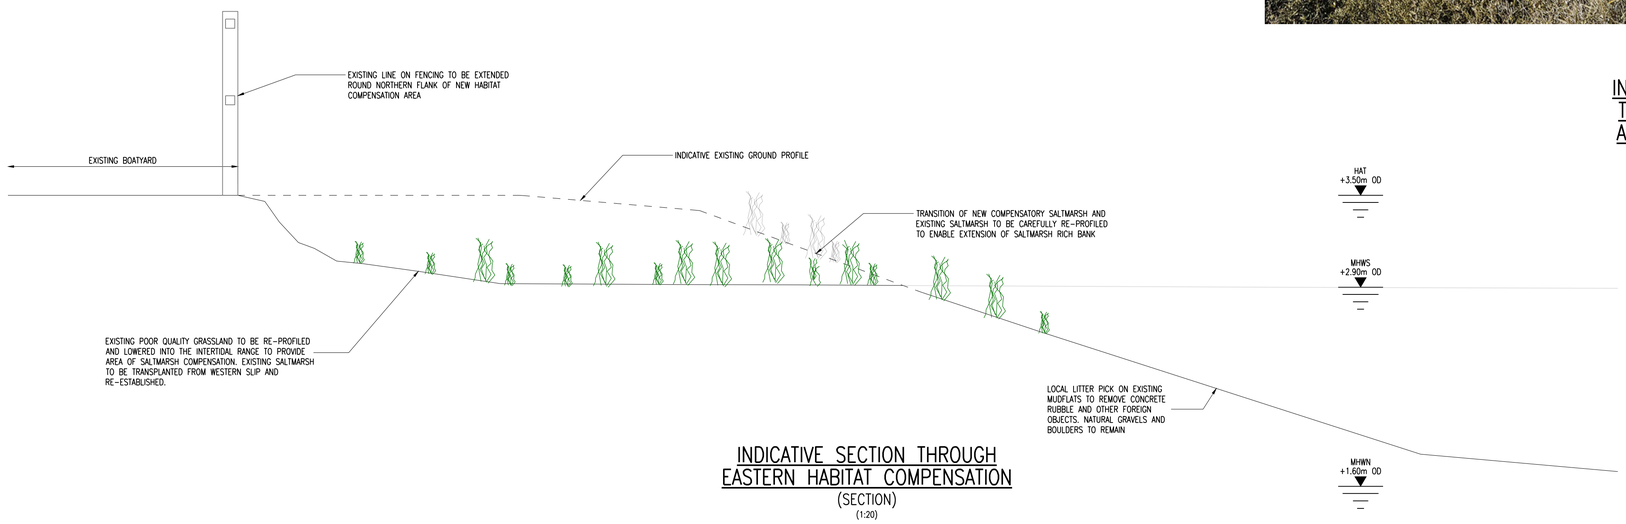

INDICATIVE SECTION THROUGH EASTERN HABITAT COMPENSATION
(SECTION)
(1:20)

ISSUED FOR INFORMATION	CTS	NJH	05.04.19	P2
ISSUED FOR INFORMATION	CTS	NJH	29.03.19	P1
Description	By	Aprvd.	Date	Rev.

ISSUED FOR INFORMATION

Title: PROPOSED HABITAT COMPENSATION SCHEME

Project: NEW CLUBHOUSE SLIPWAY INFILL

Client: SUSSEX YACHT CLUB

HOP
CONSULTING CIVIL AND STRUCTURAL ENGINEERS
HOP House, 41 Church Road
Hove, East Sussex BN3 2BE
www.hop.uk.com
ask@hop.uk.com
+44 (0)1273 223900

Drawing No. 14896-HOP-06-XX-DR-C-1001 Status S3 Rev. P2

© Copyright

1:20 0 0.2m 0.4m 0.6m 0.8m 1m
1:50 0 0.5m 1m 1.5m 2m 2.5m
1:100 0 1m 2m 3m 4m 5m

P:\PROJECTS\14896 Sussex Yacht Club, Shoreham-by-Sea\Drawings\HOP\14896-03-XX-DR-C-0003 EA Compensation Coordination Chris Slinnyard