ADUR DISTRICT COUNCIL

Town and Country Planning Act 1990
Householder Planning Application

Use this form to apply for planning permission to extend or alter your house or flat, to build a garage or other structure on your property or to create access for a vehicle onto a classified road (please read note 9).

Please read the notes before you fill in this form.

1 Please give the address of the property to be altered or extended

35 Alandale Road
Sompting
LANCING
West Sussex
BN15 0JU

ADUR DISTRICT COUNCIL
PLANNING DIVISION

PLAN No.	A0c1028e107
DATE RECEIVED	10 MAY 2007

2 Type of property

Semi-detached House

3 Please describe the development you are applying for.

Proposed single storey extension to rear of property

4 Applicant (in block capitals)

Name

Mr
R
Lindeck

Address

35 Alandale Road
Sompting
LANCING
BN15 0JU
WEST SUSSEX

Telephone

Fax

Email

Agent (if any)

Full Name

Roberts & Wrigley Associates

Address

27a, Goring Road
Goring By Sea
WORTHING
West Sussex
BN12 4AR

Telephone

01903 240169

Fax

Email

rwassociates@tiscali.co.uk

5 **Please enclose four copies of this form and four sets of plans.**
Please number your plans and write the numbers and scales against the titles here.

	Plan Number	Scale
Location Plan	1	1:1250
Block Plan	1	1:500
Floor Plan	1	1:50
Elevations	1	1:100
Other		

6 **Will the development involve cutting down any trees?** No
If "Yes", please show these clearly on the block plan.

7 **Will the development (including any new or altered access) affect a public footpath or any other public right of way?** No

8 **Does this application require a fee?** Yes
(See note 3)

If "No", please choose the option that applies
(See note 3)

If "Yes", please state the fee enclosed £ 135.00
(See note 4)

Signature: [redacted] **Date:** 23/4/07.

Please print your name: MRS WRIGLEY.

Certificate under Article 7 of the Town and Country Planning (General Development Procedure) Order 1995

If anyone else owns the land or part of it, you must fill in Certificate B, which you can get from the Planning Section. You must also tell the owner of the land about this application by serving a notice on them. If you own all of the land, you must fill in Certificate A below.

Certificate A


I confirm that:

- Nobody except the applicant was an owner of any part of the land involved at the beginning of the period of 21 days before the date of this application; and


- none of the land this application relates to is an agricultural holding or part of an agricultural holding.

Signature: [redacted] **Date:** 23/4/07.


Please print your name: MRS WRIGLEY.

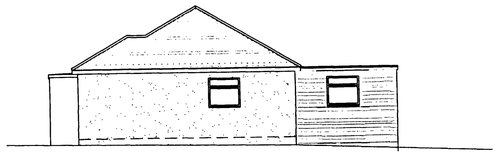


EXISTING SIDE ELEVATION
SCALE 1:100

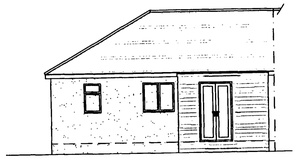


EXISTING REAR ELEVATION
SCALE 1:100

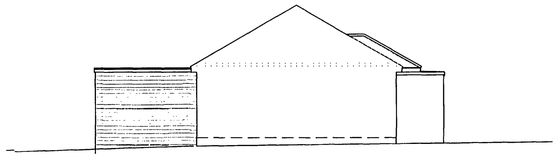


EXISTING SIDE ELEVATION
SCALE 1:100

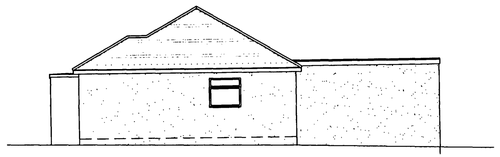


PROPOSED SIDE ELEVATION
SCALE 1:100

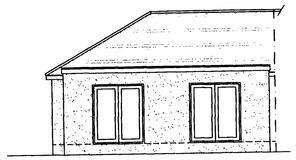


PROPOSED REAR ELEVATION
SCALE 1:100

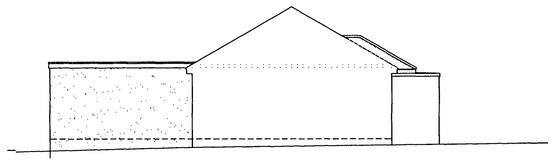


PROPOSED SIDE ELEVATION
SCALE 1:100

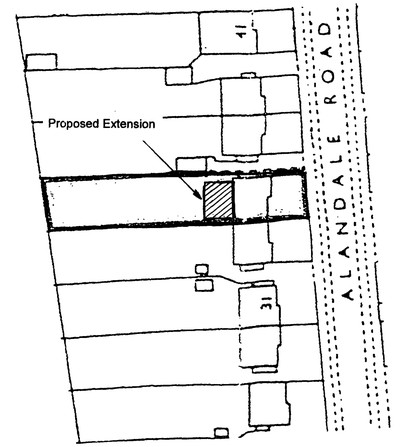

Block Plan - Scale 1:500

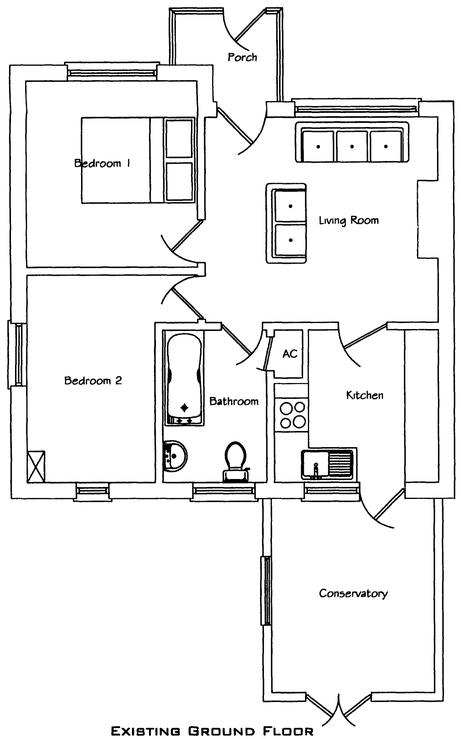

EXISTING GROUND FLOOR
SCALE 1:100

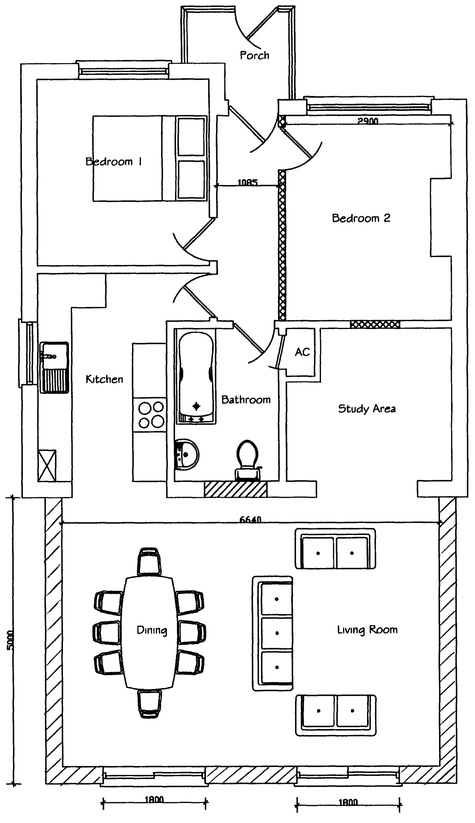

PROPOSED GROUND FLOOR
SCALE 1:100



Location Plan - Scale 1:1250

- All dimensions must be checked on site and not scaled from this drawing, apart from by Local Authority.

- No work is to be commenced untill full Planning Permission/ Building Regulations have been approved and any conditions discharged. Any work started prior to approval is entirely at clients/ contractors risk.

- The contractor is responsible for taking and checking all levels, dimensions etc, prior to ordering materials and starting work.

- Where approval of materials by Local Authority is a condition of the Planning Concent, samples must be supplied to the relevant officer or approved in writing before relevant works are commenced.

- It is the responsibility of the building owner, or tennant, to comply with the requirements of 'The Party Wall Act 1996' in respect of excavation and construction in proximity to certain buildings or structures; and for connected purposes.

ROBERTS & WRIGLEY ASSOCIATES

27A GORING ROAD, GORING BY SEA, WEST SUSSEX, BN12 4AR

TEL: 01903 240169 EMAIL: rwassociates@tiscali.co.uk

CLIENT
MR LINDECK

Company

Site Address
35 ALANDALE ROAD
SOMPTING
WEST SUSSEX
BN15 0JU

ADUR DISTRICT COUNCIL
PLANNING DIVISION
PLAN No. A/ad/28d/07
DATE RECEIVED 10 MAY 2007

DRAWING TITLE
PROPOSED EXTENSION TO REAR ELEVATION & INTERNAL ALTERATIONS

DRAWN
SIMON WRIGLEY

DATE
12TH APRIL 07

SCALE
1:50 & 1:100

JOB No.
06/000

All Dimensions of existing buildings/ boundarys to be verified on site by contractor, with any discrepancies reported back before commencement of work.

This drawing is the copyright of Roberts & Wrigley Associates and shall not in any way be used or reproduced without written consent.

DRAWING No.
DRAWING 1
PROPOSED FLOOR PLANS

REV.	Date
REV.	Date
REV.	Date