Planning Services, Adur District Council

Civic Centre,
Ham Road,
Shoreham-by-Sea,
West Sussex,
BN43 6PR

Tel : (01273) 263222 (calls may be recorded)
website : www.adur.gov.uk
e-mail : developmentcontrol@adur.gov.uk

ADUR DISTRICT COUNC



YOUR DISTRICT COUNCIL
PLANNING DIVISION
PLAN
DATE RECEIVED 22 MAY 2008

Application for Planning Permission and conservation area consent for demolition in a conservation area Town and Country Planning Act 1990

Publication of planning applications on council websites

Please note that with the exception of applicant contact details and Certificates of Ownership, the information provided on th application form and in supporting documents may be published on the council's website.

If you have provided any other information as part of your application which falls within the definition of personal data under th Data Protection Act which you do not wish to be published on the council's website, please contact the council's planni department.

Please complete using block capitals and black ink.
It is important that you read the accompanying guidance notes as incorrect completion will delay the processing of your application.

1. Applicant Name and Address

Title:	MR
First name:	MICHAEL
Last name:	NEL MAN
Company (optional):	
Unit:	
House number:	
House suffix:	
House name:	TREHAWKYS COTTAGE
Address 1:	WEST STREET
Address 2:	
Address 3:	
Town:	SOMPTING
County:	WEST SUSSEX
Country:	
Postcode:	BN15 0AX

2. Agent Name and Address

Title:	
First name:	
Last name:	
Company (optional):	ROGER FAGG ARCHITECT LTD
Unit:	
House number:	14
House suffix:	C
House name:	
Address 1:	FOURTH AVENUE
Address 2:	
Address 3:	
Town:	HOVE
County:	EAST SUSSEX
Country:	
Postcode:	BN3 2PH

3. Description of the Proposal

Please provide a description of the proposal, including details of the proposed demolition:

DEMOLITION OF DAMAGED & DEFECTIVE FLINT FRONT BOUNDARY WALL

Has the building, work or change of use already started? ☐ Yes ☑ No

If Yes, please state the date when building, works or use were started (DD/MM/YYYY): (date must be pre-application submission)

Has the building, work or change of use been completed? ☐ Yes ☑ No

If Yes, please state the date when the building, work or change of use was completed (DD/MM/YYYY): (date must be pre-application submission)

e Address Details

ase provide the full postal address of the application site.

Unit:		House number:		House suffix:	
House name:	TREAWNYS COTTAGE				
Address 1:	WEST STREET				
Address 2:					
Address 3:					
Town:	SOMPTING				
County:	WEST SUSSEX				
Postcode (optional):	BN15 0AX				

Description of location or a grid reference.
(must be completed if postcode is not known):

Easting: Northing:

Description:

5. Pre-application Advice

Has assistance or prior advice been sought from the local authority about this application? ☑ Yes ☐ No

If Yes, please complete the following information about the advic you were given. (This will help the authority to deal with this application more efficiently).

Please tick if the full contact details are not known, and then complete as much as possible: ☐

Officer name: PETER BENNETT / MICHAEL ROWAN

Reference:

Date (DD/MM/YYYY): 07 05 2008
(must be pre-application submission)

Details of pre-application advice received?

SITE VISIT BY OFFICER & COUNTY ARCHITECTURAL ADVISOR TO SUGGEST ACCEPTABLE WALL CONSTRUCTION

6. Pedestrian and Vehicle Access, Roads and Rights of Way

Is a new or altered vehicle access proposed to or from the public highway?	☐ Yes	☑ No
Is a new or altered pedestrian access proposed to or from the public highway?	☐ Yes	☑ No
Are there any new public roads to be provided within the site?	☐ Yes	☑ No
Are there any new public rights of way to be provided within or adjacent to the site?	☐ Yes	☑ No
Do the proposals require any diversions /extinguishments and/or creation of rights of way?	☐ Yes	☑ No

If you answered Yes to any of the above questions, please show details on your plans/drawings and state the reference of the plan (s)/drawings(s)

7. Waste Storage and Collection

Do the plans incorporate areas to store and aid the collection of waste? ☐ Yes ☑ N

If Yes, please provide details:

N/A

Have arrangements been made for the separate storage and collection of recyclable waste? ☐ Yes ☑ N

If Yes, please provide details:

N/A

8. Neighbour and Community Consultation

Have you consulted your neighbours or the local community about the proposal? ☐ Yes ☑ No

If Yes, please provide details:

9. Council Employee / Member

Is the applicant or agent related to any member of staff or elected member of the council? ☐ Yes ☑ N

If Yes, please provide details:

10. Explanation for Proposed Demolition Work

Why is it necessary to demolish all or part of the building(s) and/or structure(s)?

THE EXISTING WALL HAS BEEN DAMAGED BY AN IMPACT FROM A ROAD VEHICLE & ADJACENT TREES ARE UNDERMINING THE STABILITY, RESULTING IN SIGNIFICANT BELLYING OUT OF THE WALL.

11. Materials

If applicable, please state what materials are to be used externally. Include type, colour and name for each material:

	Existing (where applicable)	Proposed	Not applicable	Don't Know	Drawing references if applicable
Walls			☑	☐	
Roof			☑	☐	
Windows			☑	☐	
Doors			☑	☐	
Boundary treatments (e.g. fences, walls)	FLINT WITH BRICK END QUOINS & CAPPING	FLINT WITH BRICK QUOINS TO ENDS & INTERMEDIATE PIERS	☐	☐	
Vehicle access and hard-standing			☑	☐	
Lighting			☑	☐	
Others (please specify)			☑	☐	

Are you supplying additional information on submitted plan(s)/drawing(s)/design and access statement? ☑ Yes ☐ No

If Yes, please state references for the plan(s)/drawing(s)/design and access statement:

REF /08/070 SK2

12. Vehicle Parking

Please provide information on the existing and proposed number of on-site parking spaces:

Type of Vehicle	Total Existing	Total proposed (including spaces retained)	Difference in spaces
Cars			
Light goods vehicles/ public carrier vehicles			
Motorcycles			
Disability spaces			
Cycle spaces			
Other (e.g. Bus)			
Other (e.g. Bus)			

12. Foul Sewage

Please state how foul sewage is to be disposed of:

- ☐ Mains sewer
- ☐ Cess pit
- ☐ Septic tank
- ☐ Other
- ☐ Package treatment plant

Are you proposing to connect to the existing drainage system? ☐ Yes ☐ No

If Yes, please include the details of the existing system on the application drawings and state references for the plan(s)/drawing(s):

13. Assessment of Flood Risk

Is the site within an area at risk of flooding? (Refer to the Environment Agency's Flood Map showing flood zones 2 and 3 consult Environment Agency standing advice and your local planning authority requirements for information as necessary.)

☐ Yes ☐ N

If Yes, you will need to submit a Flood Risk Assessment to consi the risk to the proposed site.

Is your proposal within 20 metres of a watercourse (e.g. river, stream or beck)? ☐ Yes ☐ N

Will the proposal increase the flood risk elsewhere? ☐ Yes ☐ N

How will surface water be disposed of?

- ☐ Sustainable drainage system
- ☐ Existing watercou
- ☐ Soakaway
- ☐ Pond/lake
- ☐ Main sewer

14. Biodiversity and Geological Conservation

Is there a reasonable likelihood of the following being affected adversely or conserved and enhanced within the application site, or on land adjacent to or near the application site?

a) Protected and priority species:

- ☐ Yes, on the development site
- ☐ Yes, on land adjacent to or near the proposed development
- ☑ No

b) Designated sites, important habitats or other biodiversity features:

- ☐ Yes, on the development site
- ☐ Yes, on land adjacent to or near the proposed development
- ☑ No

c) Features of geological conservation importance:

- ☐ Yes, on the development site
- ☐ Yes, on land adjacent to or near the proposed development
- ☑ No

15. Existing Use

Please describe the current use of the site:

DWELLING HOUSE

Is the site currently vacant? ☐ Yes ☑ N

If Yes, please describe the last use of the site:

When did this use end (if known)?
DD/MM/YYYY
(date where known may be approximate)

Does the proposal involve any of the following:

Land which is known to be contaminated? ☐ Yes ☑ N

Land where contamination is suspected for all or part of the site? ☐ Yes ☑ N

A proposed use that would be particularly vulnerable to the presence of contamination? ☐ Yes ☑ N

If you have answered Yes to any of the above, you will need to submit an appropriate contamination assessment.

16. Trees and Hedges

Are there trees or hedges on the proposed development site? ☑ Yes ☐ No

And/or: Are there trees or hedges on land adjacent to the proposed development site that could influence the development or might be important as part of the local landscape character? ☐ Yes ☑ No

If Yes to either or both of the above, you will need to provide a full Tree Survey, with accompanying plan before your application can be determined. *Your Local Planning Authority should make clear* on its website what the survey should contain, in accordance with the current 'BS5837: Trees in relation to construction - Recommendations'.

17. Trade Effluent

Does the proposal involve the need to dispose of trade effluents or waste? ☐ Yes ☑ N

If Yes, please describe the nature, volume and means of disposal of trade effluents or waste

18. Residential Units (Including Conversion)

Does your proposal include the gain, loss or change of use of residential units? ☐ Yes ☑ No
If Yes, please complete details of the changes in the tables below:

Proposed Housing

Market Housing	Not known	Number of Bedrooms 1	2	3	4+	Unknown	Total
Houses	☐						
Flats and maisonettes	☐						
Live-work units	☐						
Cluster flats	☐						
Sheltered housing	☐						
Bedsit/studios	☐						
Unknown type	☐						
Totals *(a + b + c + d + e + f + g) =*							

Social Rented	Not known	Number of Bedrooms 1	2	3	4+	Unknown	Total
Houses	☐						
Flats and maisonettes	☐						
Live-work units	☐						
Cluster flats	☐						
Sheltered housing	☐						
Bedsit/studios	☐						
Unknown type	☐						
Totals *(a + b + c + d + e + f + g) =*							

Intermediate	Not known	Number of Bedrooms 1	2	3	4+	Unknown	Total
Houses	☐						
Flats and maisonettes	☐						
Live-work units	☐						
Cluster flats	☐						
Sheltered housing	☐						
Bedsit/studios	☐						
Unknown type	☐						
Totals *(a + b + c + d + e + f + g) =*							

Key worker	Not known	Number of Bedrooms 1	2	3	4+	Unknown	Total
Houses	☐						
Flats and maisonettes	☐						
Live-work units	☐						
Cluster flats	☐						
Sheltered housing	☐						
Bedsit/studios	☐						
Unknown type	☐						
Totals *(a + b + c + d + e + f + g) =*							

Total proposed residential units *(A + B + C + D) =*

Existing Housing

Market Housing	Not known	Number of Bedrooms 1	2	3	4+	Unknown	T
Houses	☐						
Flats and maisonettes	☐						
Live-work units	☐						
Cluster flats	☐						
Sheltered housing	☐						
Bedsit/studios	☐						
Unknown type	☐						
Totals *(a + b + c + d + e + f + g) =*							

Social Rented	Not known	Number of Bedrooms 1	2	3	4+	Unknown	To
Houses	☐						
Flats and maisonettes	☐						
Live-work units	☐						
Cluster flats	☐						
Sheltered housing	☐						
Bedsit/studios	☐						
Unknown type	☐						
Totals *(a + b + c + d + e + f + g) =*							

Intermediate	Not known	Number of Bedrooms 1	2	3	4+	Unknown	To
Houses	☐						
Flats and maisonettes	☐						
Live-work units	☐						
Cluster flats	☐						
Sheltered housing	☐						
Bedsit/studios	☐						
Unknown type	☐						
Totals *(a + b + c + d + e + f + g) =*							

Key worker	Not known	Number of Bedrooms 1	2	3	4+	Unknown	To
Houses	☐						
Flats and maisonettes	☐						
Live-work units	☐						
Cluster flats	☐						
Sheltered housing	☐						
Bedsit/studios	☐						
Unknown type	☐						
Totals *(a + b + c + d + e + f + g) =*							

Total existing residential units *(E + F + G + H) =*

TOTAL NET GAIN or LOSS of RESIDENTIAL UNITS (Proposed Housing Grand Total - Existing Housing Grand Total):

19. All Types of Development: Non-residential Floorspace

Does your proposal involve the loss, gain or change of use of non-residential floorspace? ☐ Yes ☑ No

If you have answered Yes to the question above please add details in the following table:

Use class/type of use		Not applicable	Existing gross internal floorspace (square metres)	Gross internal floorspace to be lost by change of use or demolition (square metres)	Total gross internal floorspace proposed (including change of use)(square metres)	Net additional gross internal floorspace following developmen (square metres)
A1	Shops	☐				
	Net tradable area:	☐				
A2	Financial and professional services	☐				
A3	Restaurants and cafes	☐				
A4	Drinking establishments	☐				
A5	Hot food takeaways	☐				
B1 (a)	Office (other than A2)	☐				
B1 (b)	Research and development	☐				
B1 (c)	Light industrial	☐				
B2	General industrial	☐				
B8	Storage or distribution	☐				
C1	Hotels and halls of residence	☐				
C2	Residential institutions	☐				
D1	Non-residential institutions	☐				
D2	Assembly and leisure	☐				
OTHER	Please specify	☐				
		☐				
	Total					

In addition, for hotels, residential institutions and hostels, please additionally indicate the loss or gain of rooms

Use class	Type of use	Not applicable	Existing rooms to be lost by change of use or demolition	Total rooms proposed (including changes of use)	Net additional rooms
C1	Hotels	☐			
C2	Residential Institutions	☐			
Other	Hostels	☐			

20. Employment

Please complete the following information regarding employees:

	Full-time	Part-time	Total full-time equivalent	Not known
Existing employees				
Proposed employees				

21. Hours of Opening

Please state the hours of opening for each non-residential use proposed:

Use	Monday to Friday	Saturday	Sunday and Bank Holidays	Not known

22. Site Area

Please state the site area in hectares (ha) 0.1

23. Industrial or Commercial Processes and Machinery

Please describe the activities and processes which would be carried out on the site and the end products including plant, ventilation or air conditioning. Please include the type of machinery which may be installed on site:

N/A.

Is the proposal a waste management development? ☐ Yes ☑ No

If the answer is Yes, please complete the following table:

	Not applicable	The total capacity of the void in cubic metres, including engineering surcharge and making no allowance for cover or restoration material (or tonnes if solid waste or litres if liquid waste)	Maximum annual operational throughput in tonnes (or litres if liquid waste)
Inert landfill	☐		
Non-hazardous landfill	☐		
Hazardous landfill	☐		
Energy from waste incineration	☐		
Other incineration	☐		
Landfill gas generation plant	☐		
Pyrolysis/gasification	☐		
Metal recycling site	☐		
Transfer stations	☐		
Material recovery/recycling facilities (MRFs)	☐		
Household civic amenity sites	☐		
Open windrow composting	☐		
In-vessel composting	☐		
Anaerobic digestion	☐		
Any combined mechanical, biological and/or thermal treatment (MBT)	☐		
Sewage treatment works	☐		
Other treatment	☐		
Recycling facilities construction, demolition and excavation waste	☐		
Storage of waste	☐		
Other waste management	☐		
Other developments	☐		

Please provide the maximum annual operational throughput of the following waste streams:

Municipal	
Construction, demolition and excavation	
Commercial and industrial	
Hazardous	

If this is a landfill application you will need to provide further information before your application can be determined. Your waste planning authority should make clear what information it requires on its website.

24. Hazardous Substances

Does the proposal involve the use or storage of any of the following materials in the quantities stated below? ☐ Yes ☐ No ☑ Not applicable

If Yes, please provide the amount of each substance that is involved:

Acrylonitrile (tonnes)	Ethylene oxide (tonnes)	Phosgene (tonnes)
Ammonia (tonnes)	Hydrogen cyanide (tonnes)	Sulphur dioxide (tonnes)
Bromine (tonnes)	Liquid oxygen (tonnes)	Flour (tonnes)
Chlorine (tonnes)	Liquid petroleum gas (tonnes)	Refined white sugar (tonnes)

Other: Other:

Amount (tonnes): Amount (tonnes):

25. Certificates

One Certificate A, B, C, or D, must be completed, together with the Agricultural Holdings Certificate with this application for

CERTIFICATE OF OWNERSHIP - CERTIFICATE A

Town and Country Planning (General Development Procedure) Order 1995 Certificate under Article 7

I certify/The applicant certifies that on the day 21 days before the date of this application nobody except myself/ the applicant was the owner *(owner is a person with a freehold interest or leasehold interest with at least 7 years left to run)* of any part of the land or building to which the application relates.

Signed - Applicant:	Or signed - Agent:	Date (DD/MM/YYY
	[redacted]	21/5/08

CERTIFICATE OF OWNERSHIP - CERTIFICATE B

Town and Country Planning (General Development Procedure) Order 1995 Certificate under Article 7

I certify/ The applicant certifies that I have/the applicant has given the requisite notice to everyone else (as listed below) who, on the 21 days before the date of this application, was the owner *(owner is a person with a freehold interest or leasehold interest with at least 7 ye left to run)* of any part of the land or building to which this application relates.

Name of Owner	Address	Date Notice Serve

Signed - Applicant:	Or signed - Agent:	Date (DD/MM/YYY

CERTIFICATE OF OWNERSHIP - CERTIFICATE C

Town and Country Planning (General Development Procedure) Order 1995 Certificate under Article 7

I certify/ The applicant certifies that:

§ Neither Certificate A or B can be issued for this application

§ All reasonable steps have been taken to find out the names and addresses of the other owners *(owner is a person with a freehold interest or leasehold interest with at least 7 years left to run)*of the land or building, or of a part of it , but I have/ the applicant has been unable to do so.

The steps taken were:

Name of Owner	Address	Date Notice Served

Notice of the application has been published in the following newspaper (circulating in the area where the land is situated):	On the following date (which must not be earlier than 21 days before the date of the application):

Signed - Applicant:	Or signed - Agent:	Date (DD/MM/YYYY)

25. Certificates (continued)

CERTIFICATE OF OWNERSHIP - CERTIFICATE D

Town and Country Planning (General Development Procedure) Order 1995 Certificate under Article 7

I certify/ The applicant certifies that:

§ Certificate A cannot be issued for this application

§ All reasonable steps have been taken to find out the names and addresses of everyone else who, on the day 21 days before the dat this application, was the owner *(owner is a person with a freehold interest or leasehold interest with at least 7 years left to run)* of any p of the land to which this application relates, but I have/ the applicant has been unable to do so.

The steps taken were:

Notice of the application has been published in the following newspaper (circulating in the area where the land is situated):

On the following date (which must not be earlie than 21 days before the date of the application):

Signed - Applicant:

Or signed - Agent:

Date (DD/MM/YY

AGRICULTURAL HOLDINGS CERTIFICATE

Town and Country Planning (General Development Procedure)Order 1995 Certificate under Article 7

Agricultural Land Declaration - You Must Complete Either A or B

(A) None of the land to which the application relates is, or is part of, an agricultural holding.

Signed - Applicant:

Or signed - Agent:

Date (DD/MM/YY

21/5/08

B) I have/ The applicant has given the requisite notice to every person other than myself/ the applicant who, on the day21 days before the date of this application, was a tenant of an agricultural holding on all or part of the land to which this application relates, as listed below:

Name of Tenant	Address	Date Notice Serve

Signed - Applicant:

Or signed - Agent:

Date (DD/MM/YY

26. Planning Application Requirements - Checklist

Please read the following checklist to make sure you have sent all the information in support of your proposal. Failure to submit all information required will result in your application being deemed invalid. It will not be considered valid until all information required b the Local Planning Authority has been submitted.

3 copies of a completed and dated application form: ☑

The correct fee: NIL ☑

3 copies of a design and access statement: ☑

3 copies of the plan which identifies the land to which the application relates drawn to an identified scale and showing the direction of North: ☑

3 copies of the completed, dated Article 7 Certificate (Agricultural Holdings): ☑

3 copies of other plans and drawings or information necessary to describe the subject of the application: ☑

3 copies of the completed, dated Ownership Certificate (A, B, C, or D - as applicable): ☑

27. Declaration

I/we hereby apply for planning permission/consent as described in this form and the accompanying plans/drawings and additional information.

Signed - Applicant:

Or signed - Agent:

Date (DD/MM/YYYY):

21/5/08

(date cannot pre-applicati

28. Applicant Contact Details

Telephone numbers

Country code:	National number:	Extension number:
	[redacted]	

Country code:	Mobile number (optional):

Country code:	Fax number (optional):

Email address (optional):

29. Agent Contact Details

Telephone numbers

Country code:	National number:	Extens numbe
	01273 205611	

Country code:	Mobile number (optional):

Country code:	Fax number (optional):

Email address (optional):

Max@sky.com

30. Site Visit

Can the site be seen from a public road, public footpath, bridleway or other public land? ☑ Yes ☐ No

If the planning authority needs to make an appointment to carry out a site visit, whom should they contact? *(Please select only one)* ☐ Agent ☑ Applicant ☐ Other (if different from agent/applicant's detail

If Other has been selected, please provide:

Contact name:

Telephone number:

Email address:

Roger Fagg Architect Ltd
14c Fourth Avenue
Hove
East Sussex BN3 2PH

01273 205611
07809 272534
rfa@sky.com

Planning Department
Adur District Council
Civic Centre
Ham Road
Shoreham By Sea
West Sussex
BN43 6PA

ADUR DISTRICT COUNCIL
PLANNING DIVISION
PLAN No. A/0/0280/08
DATE RECEIVED 22 MAY 2008

Your ref:
My ref: rfa 08/040

Date 9th May 2008

Trelawnys Cottage Sompting Village - Design and Access Statement

Use
The new wall replaces the existing damaged and defective flint wall running along part of the southern boundary.

Amount

The new wall matches the existing in both height and length, being 2.4m and 10.25m respectively.

Layout

The wall runs along the roadway boundary to the east of the property.

Scale

Refer to Amount.

Landscaping

Unfortunately, trees/shrubs behind the existing wall will need to be removed as it has been deemed that they contributed to the breakdown of the wall's integrity.

Appearance

The wall is to be faced with flint salvaged from the existing wall, with red brickwork quoins, intermediate piers, string courses and rounded brick on edge coping.

Access

Not applicable.

Roger Fagg

Roger Fagg Architect Ltd
14c Fourth Avenue
Hove
East Sussex BN3 2PH

01273 205611
07809 272534
rfa@sky.com

Planning Department
Adur District Council,
Civic Centre,
Ham Road,
Shoreham By Sea
West Sussex
BN43 6PA

ADUR DISTRICT COUNCIL
PLANNING DIVISION

PLAN No.	Ad/0280/08
DATE RECEIVED	22 MAY 2008

Your ref:
Our Ref:

Dear Sirs


Re Trelawny's Cottage West Street Sompting

I write to request approval for the removal of the bay trees located behind the boundary wall proposed for rebuilding at the above property.


The wall itself is showing signs of 'bellying out' in addition to the damage incurred by a motor vehicle collision some time ago and it is accepted by both Peter Barnett of Adur D C and Michael Rowan of WSCC that they can be removed so as not to further affect the new walling to be built.

Yours faithfully

Roger Fagg

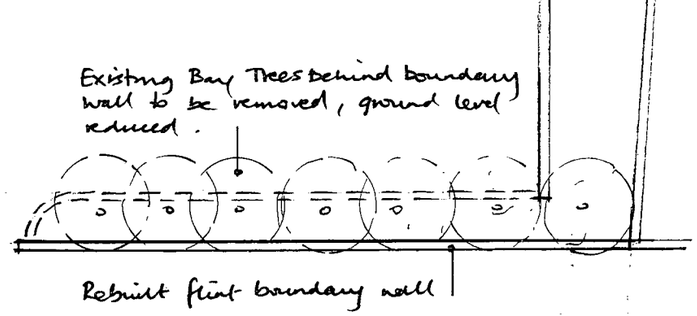


Plan showing existing trees to be removed
1:100

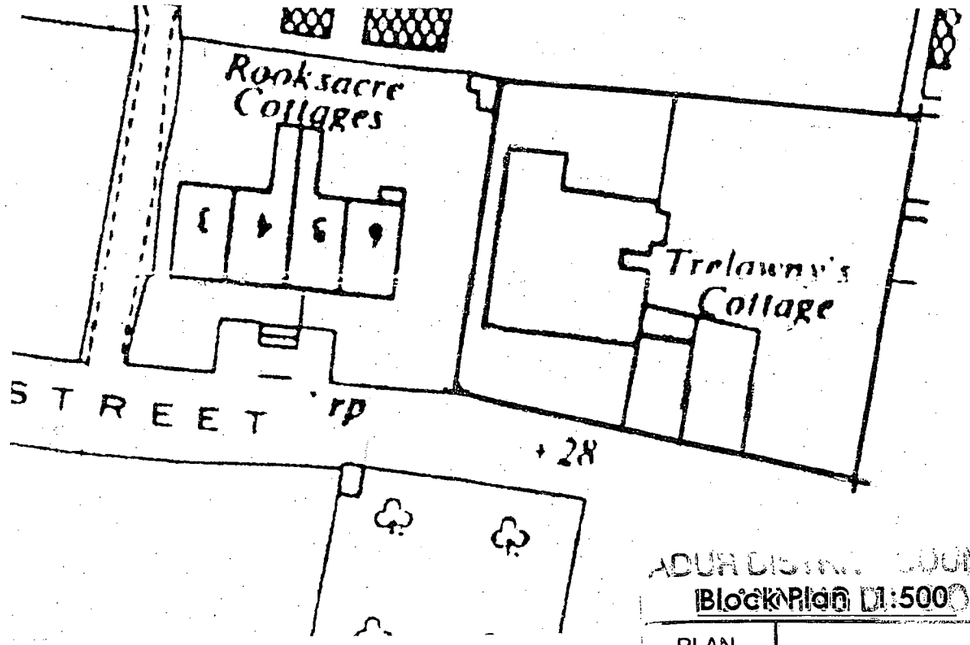



ADUR DISTRICT COUNCIL
Block Plan 1:500 ON

PLAN No.	Ad0258/08
DATE	22 MAY 2008

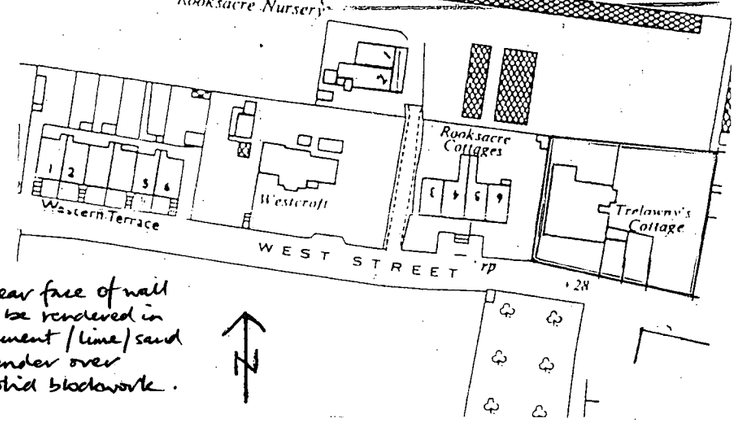

Location Plan 1:1250

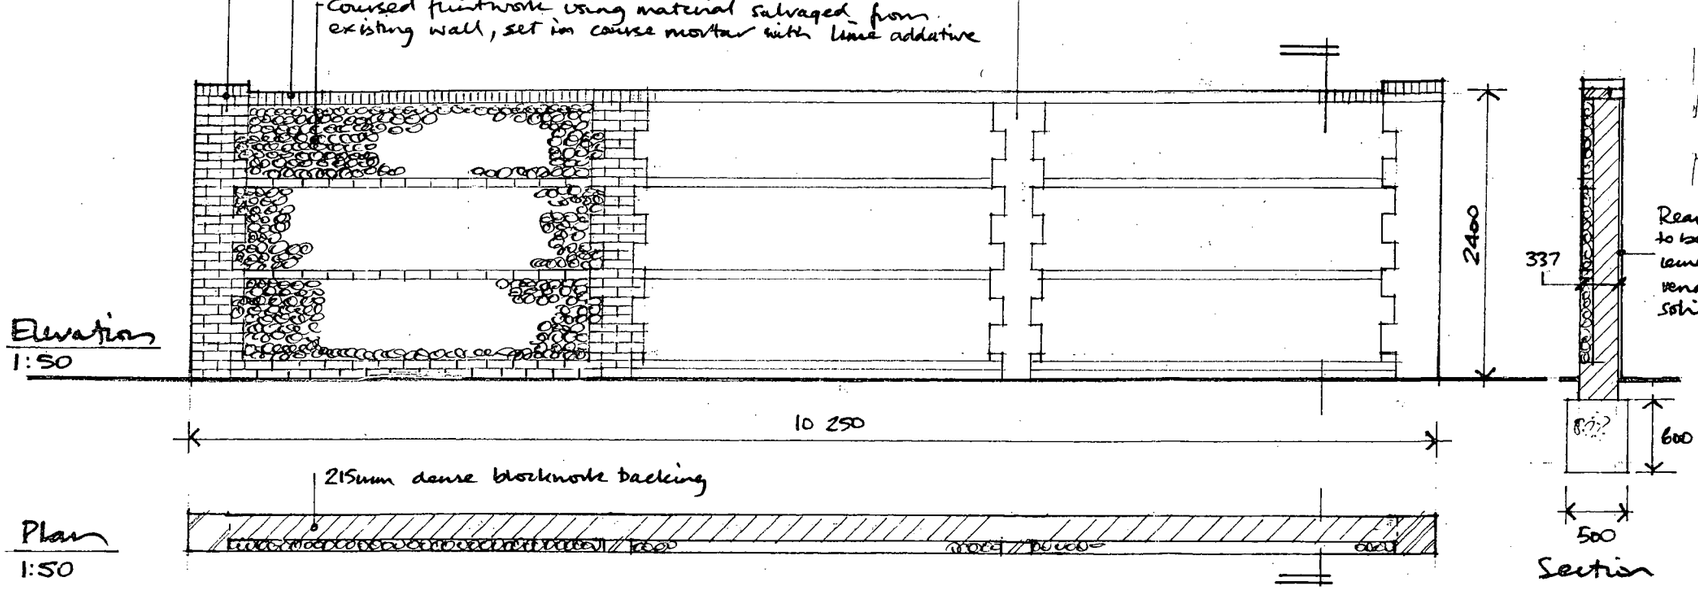

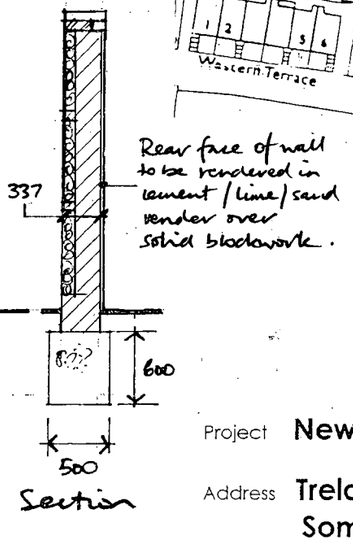

Project **New Front Boundary Wall**

Address **Trelawny's Cottage West Street Sompting Village**

Client **Mr M Nelman**

date **May 2008** scale **1:50** drawing no. **RFA 08/040 sk2**

Roger Fagg Architect Ltd 01273 205611
14c Fourth Avenue 07809 272534
Hove
East Sussex BN3 2PH rfa@sky.com