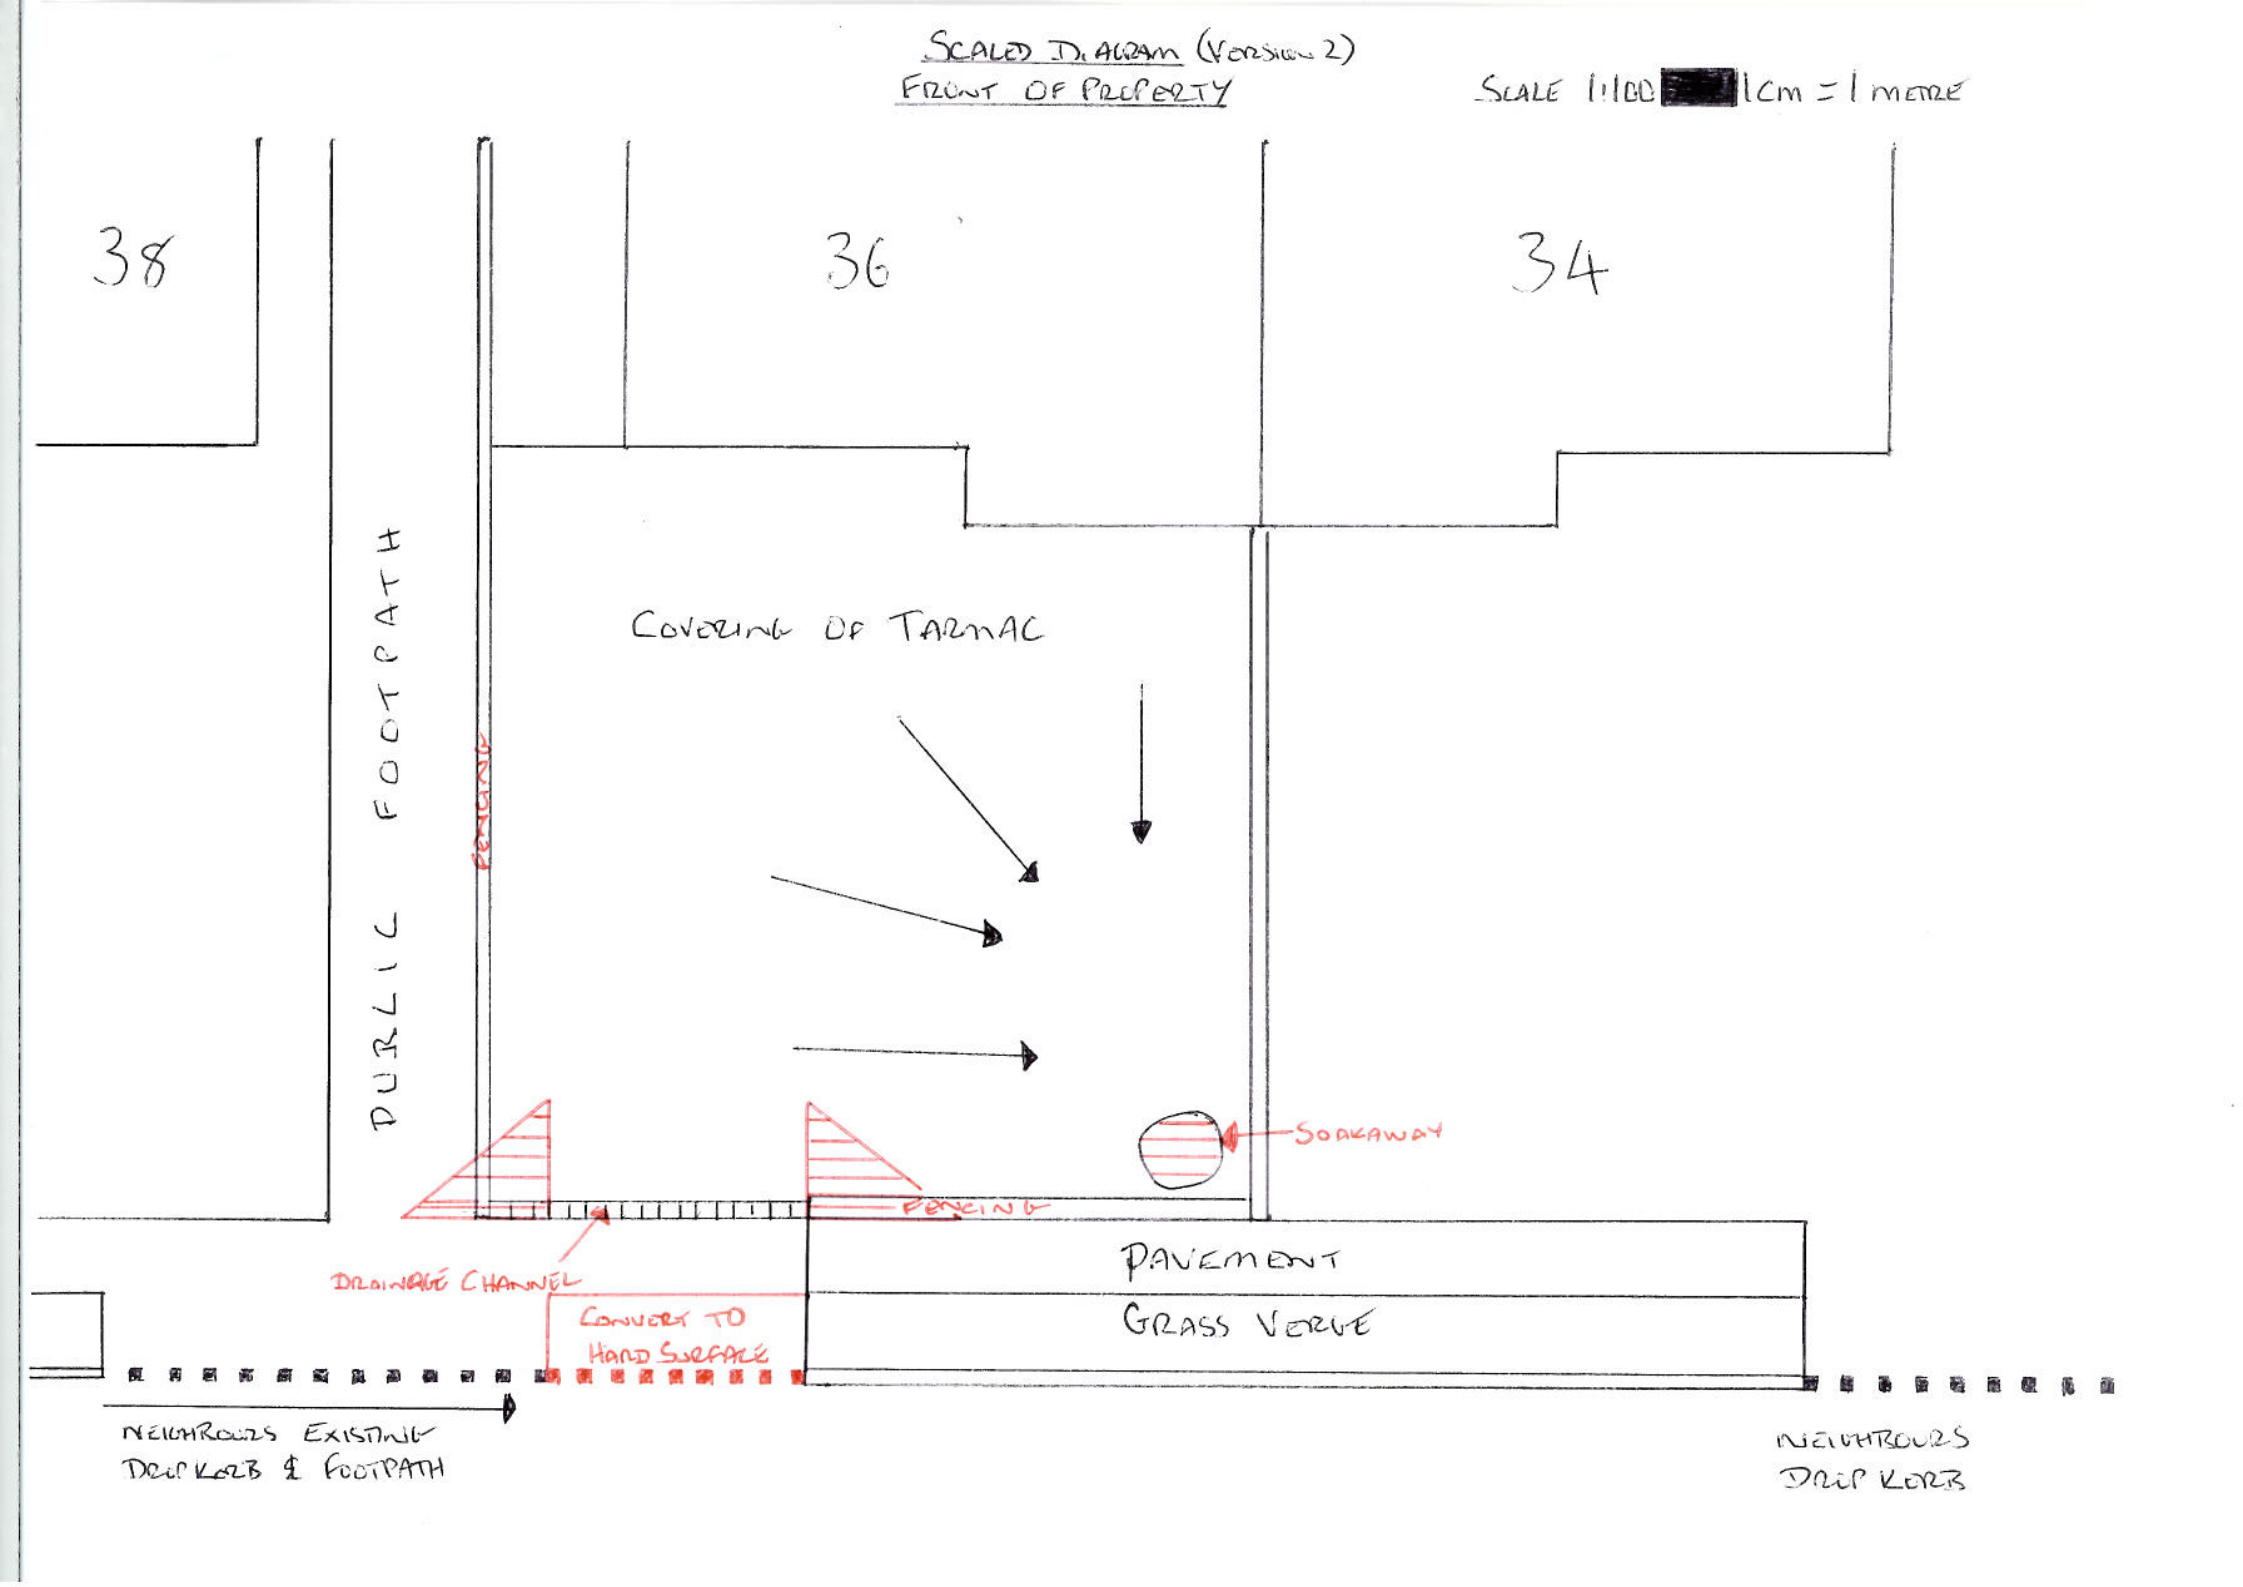
SCALED DIAGRAM (VERSION 2)
FRONT OF PROPERTY
SCALE 1:100 [redacted] 1CM = 1 METRE
38
36
34
PUBLIC FOOTPATH
COVERING OF TARMAC
FENCING
SOAKAWAY
FENCING
DRAINAGE CHANNEL
CONVERT TO HARD SURFACE
PAVEMENT
GRASS VERGE
NEIGHBOURS EXISTING DROP KERB & FOOTPATH
NEIGHBOURS DROP KERB