© COPYRIGHT HWA 2008

TO THE ARCHITECT ON COMPLETION OF CONSTRUCTION WORKS.
CONSTRUCTION WITH ALL RELEVANT PROJECT DETAILS
ALL DIMENSIONS MUST BE CHECKED ON SITE PRIOR TO
CONSTRUCTION WORKS ARE ONLY LICENSED
FOR COMMERCIAL PURPOSES

DIMENSIONS: THIS DRAWING MUST ALWAYS BE READ
IN CONJUNCTION WITH ANY RELEVANT PROJECT DETAILS
CONSTRUCTION WORKS ARE ONLY LICENSED
FOR COMMERCIAL PURPOSES

LEGAL NOTE

Rev	Date	By	Description
P2	30.10.14	DH	Text for discussion at outline application
P1	28.10.14	DH	New car parking layout
C3	08.10.14	DH	Vehicular access for location of proposed minor pick up drop off area
C2	07.10.14	DH	Footpath removed new egg store built and new footpath added with different crossings
C1	02.10.14	DH	Vehicle tracking plan for the proposed pick up drop off area

Proposed Site Plan

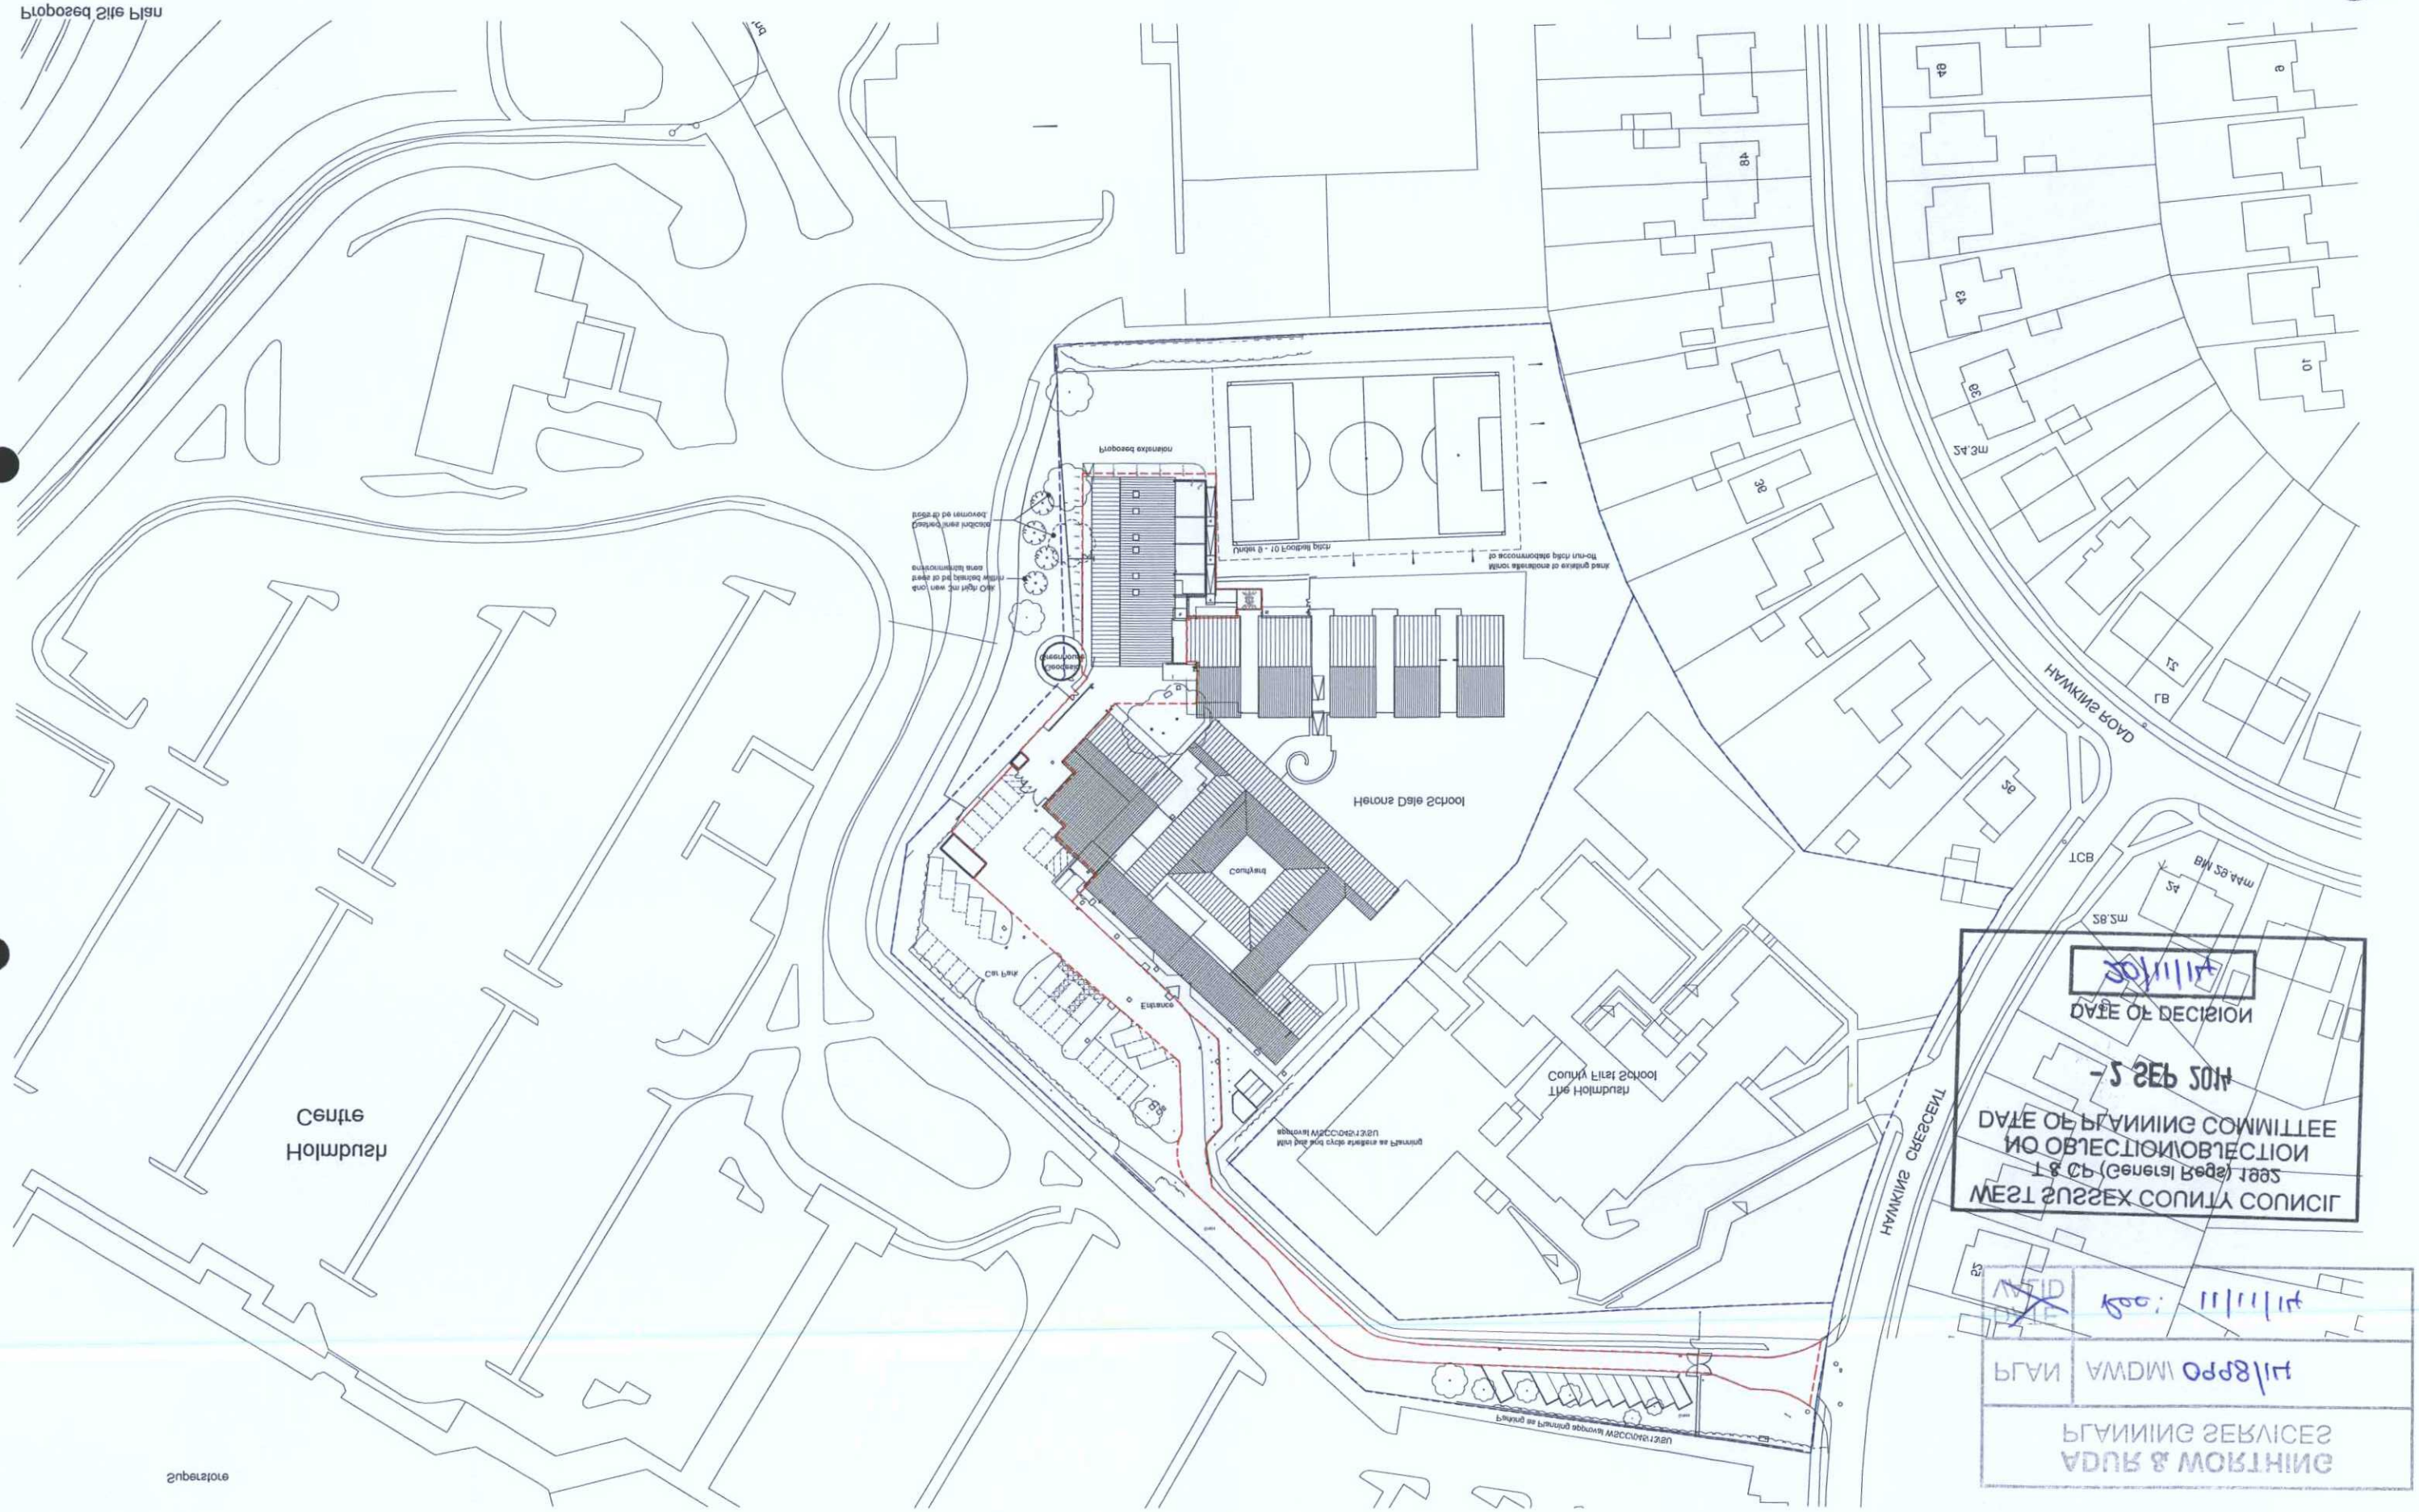
Herons Dale Primary School, Shoreham
Kier Construction (Southern)

Drawing	Proposed Site Plan
Drawn	MW
Date	30.10.14
Scale @ A1	1:200
Purpose of issue	Approval
Job reference	Drawing number
	P2

HWA

Hollaway Wakefield & Allanwood Limited
3 Thurgood Road, Lancing, Sussex BN15 8TJ
Tel: 01903 850491 Fax: 01903 851215

0 5 10 20 30M


Proposed Site Plan
Centre
Holmbush
Herons Dale School
County First School
The Holmbush
Hawkins Crescent
Hawkins Road
Proposed extension
Tennis & Netball Courts
Car Park
Entrance
Footpath
Footpath
Footpath