© COPYRIGHT HWA 2009

DO NOT SCALE FROM DRAWING. ALL DIMENSIONS TO BE CHECKED ON SITE BEFORE ANY WORK IS COMMENCED. ANY DISCREPANCY OR QUERY TO BE REFERRED TO THE ARCHITECT OR CONTRACT ADMINISTRATOR BEFORE PROCEEDING.

GENERAL NOTE

FOR CONSTRUCTION DRAWINGS ARE ONLY VALID WHEN ISSUED FOR CONSTRUCTION WITH ALL RELEVANT PROJECT DETAILS BY

DIMENSIONS: THE DRAWING MUST ALWAYS BE USED

Issue	Date	By	Description
P3	21.10.14	DH	Issued for Approval
P2	08.10.14	DH	Amended elevation materials after site visit
P1	23.09.14	DH	Issued for Approval

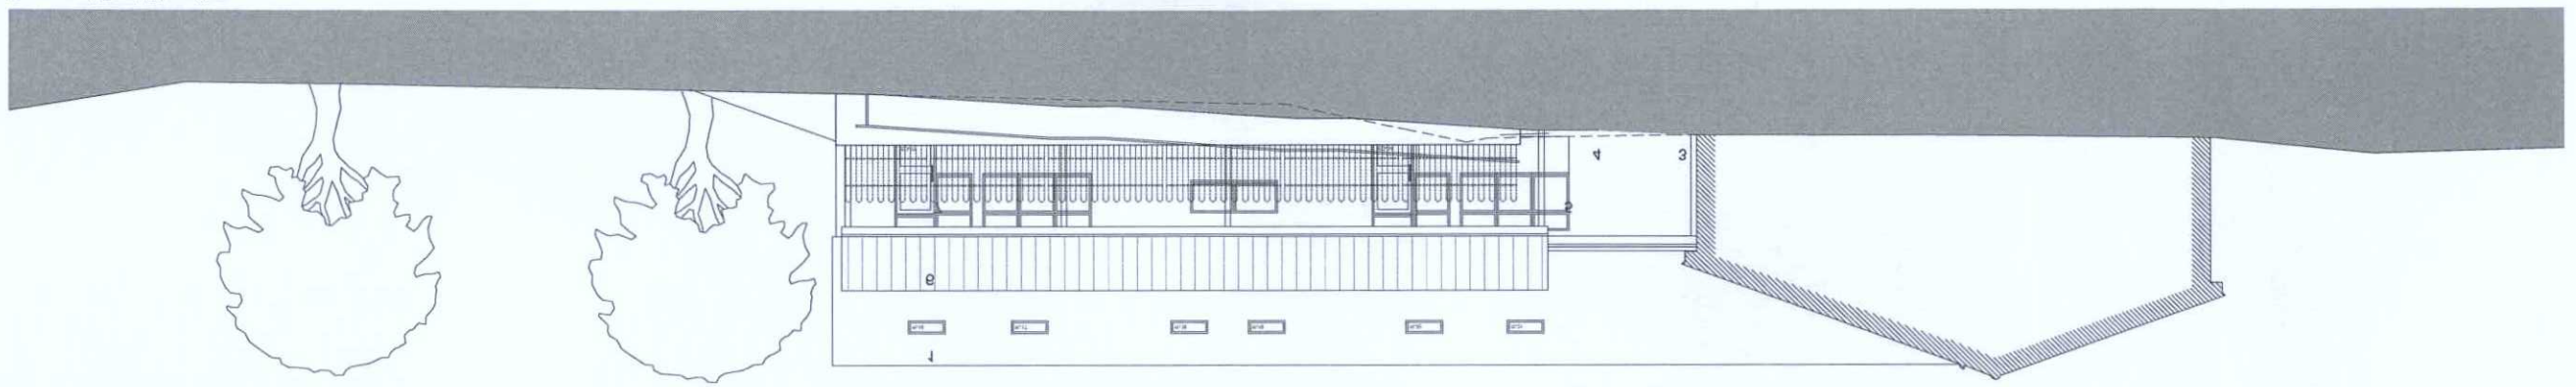
Drawing	Approved
Proposed Elevations and Section	Mar 14
Scale @ A1	Date
1:100	
Job reference	Drawing number
Herons Dale Primary School	
Project name	
Keir Construction (Southern)	

P3

Hillandcommercial.co.uk
3 Trinity Trees, Eastbourne, East Sussex, BN21 3LD
t: 01323 410345 f: 01323 651315

HWA

Proposed East Elevation


Store
Classroom
Classroom
Store
Group room
Classroom
Store
Group room
Classroom
Store
Group room