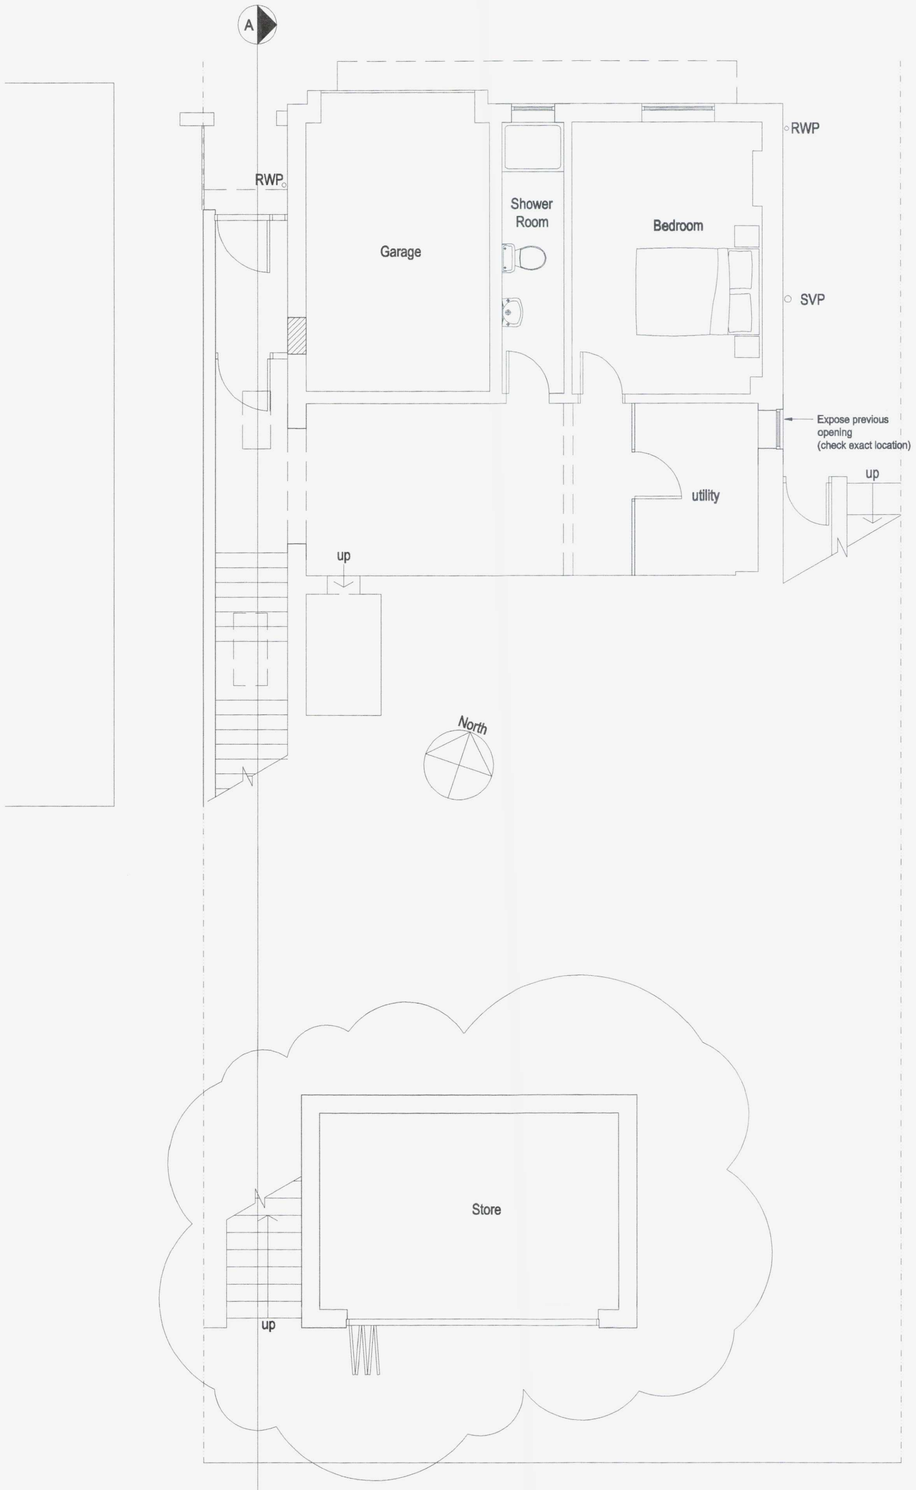

Proposed Ground Floor Plan 1:50

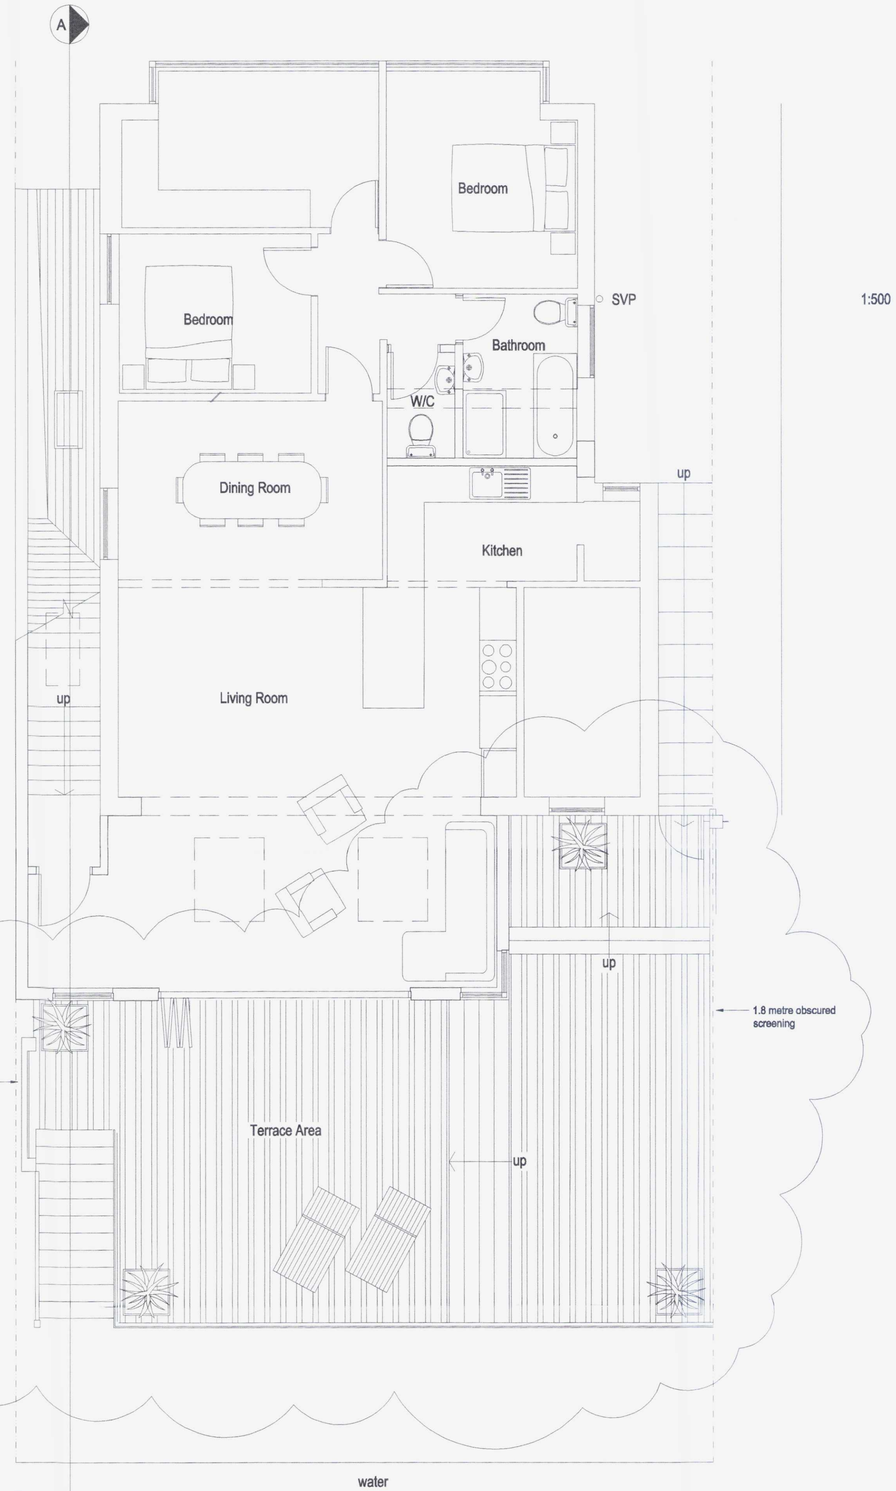

Proposed First Floor Plan 1:50

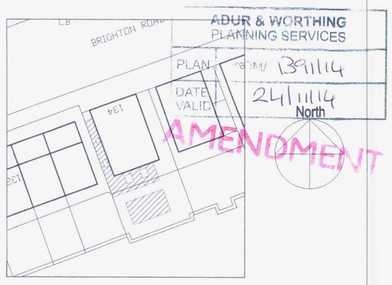

ADUR & WORTHING PLANNING SERVICES
PLAN 13/11/14
DATE VALID 24/11/14
AMENDMENT

Block Plan 1:500

1:500 0 10 20 30 40 50m

1:100 0 1 2 3 4 5 6 7 8 9 10m

1:50 0 1 2 3 4 5 6 7 8 9 10m

Rev. A - 13.11.14 Amendments as clouded amendments

bpm Architectural Services Limited

client: Marc Polley & Carys Rowan

Project: Garden Flat
134 Brighton Road
Lancing
West Sussex, BN15 8LN

Project ref: 1163 Drawing No. 03A

drawing title: Proposed Plans

drawn by: T D / C Darby

date: Sept 14 scale: 1:50/100@ A1

www.bpmnet.co.uk
info@bpmnet.co.uk

Do not scale off drawing, check All goods materials workmanship to all dimensions on site before all conform with current by-laws