45/82

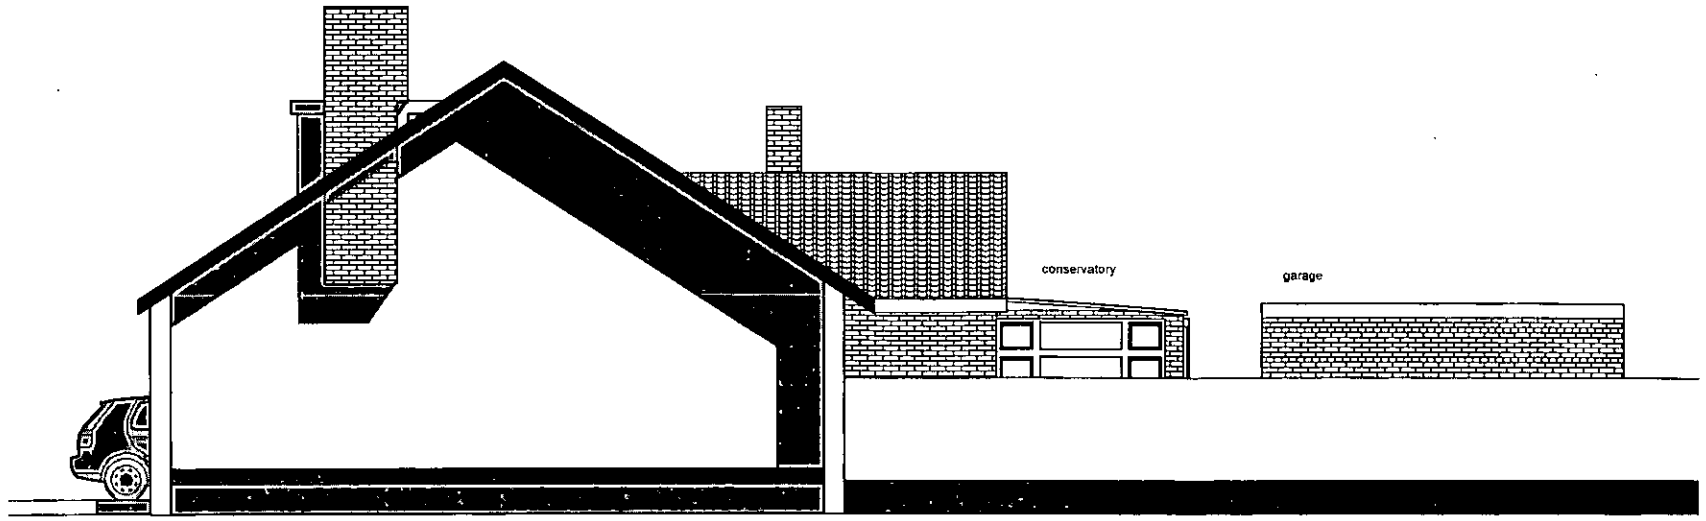

EXISTING EAST ELEVATION and section through neighbouring property

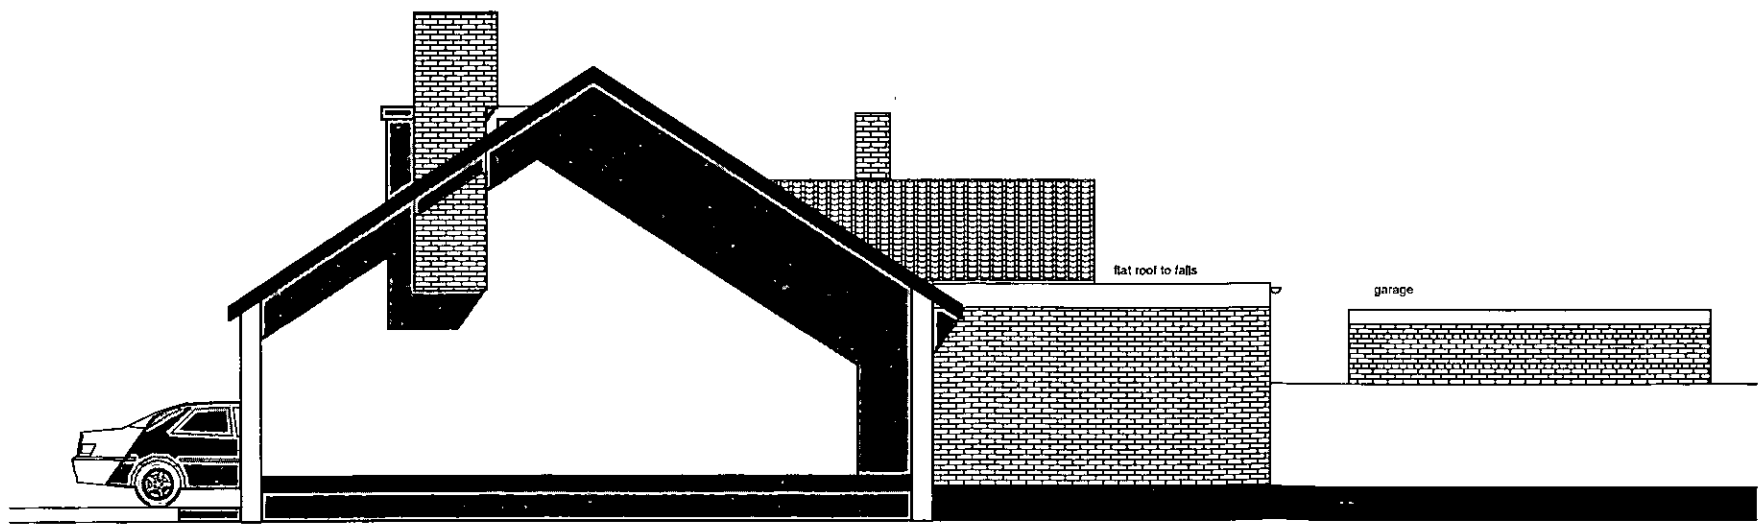

PROPOSED EAST ELEVATION and section through neighbouring property

ADUR & WORTHING PLANNING SERVICES	
PLAN	AWDM/ 1486/14
DATE ~~VALID~~	REC'D 21/11/14

1 HAMMY CLOSE
SHOREHAM BN43 6BL

REAR EXTENSION

Existing and Proposed East Elevations

OP owen powell architects
82 Gloucester Rd Brighton BN1 4AP
01273 69 66 55 op@owen-powell.com

Oct 2014	1:100@ A3	1419/14