DO NOT SCALE FROM THIS DRAWING

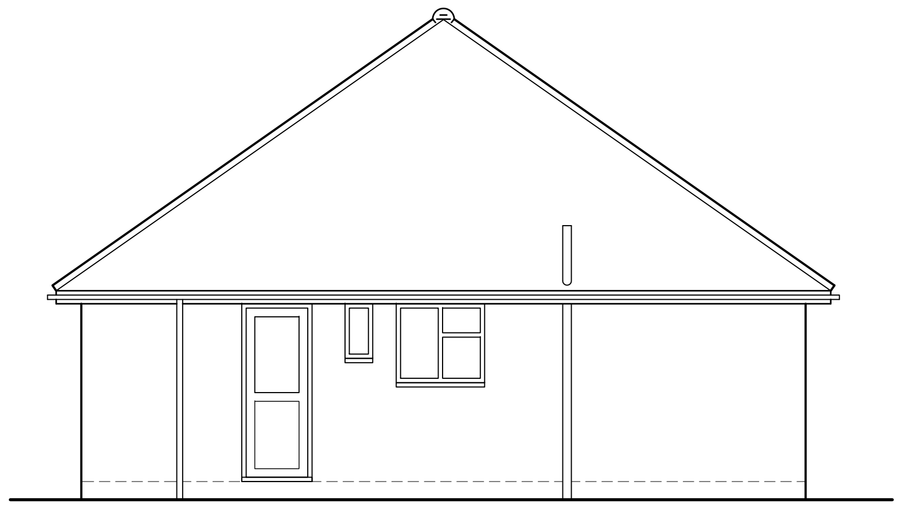

South Elevation

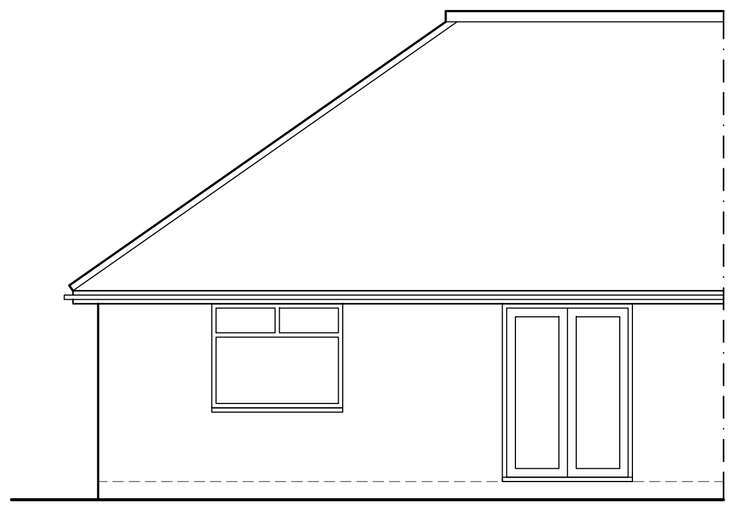

East Elevation



Location Plan 1:1250

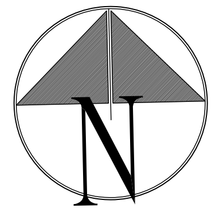

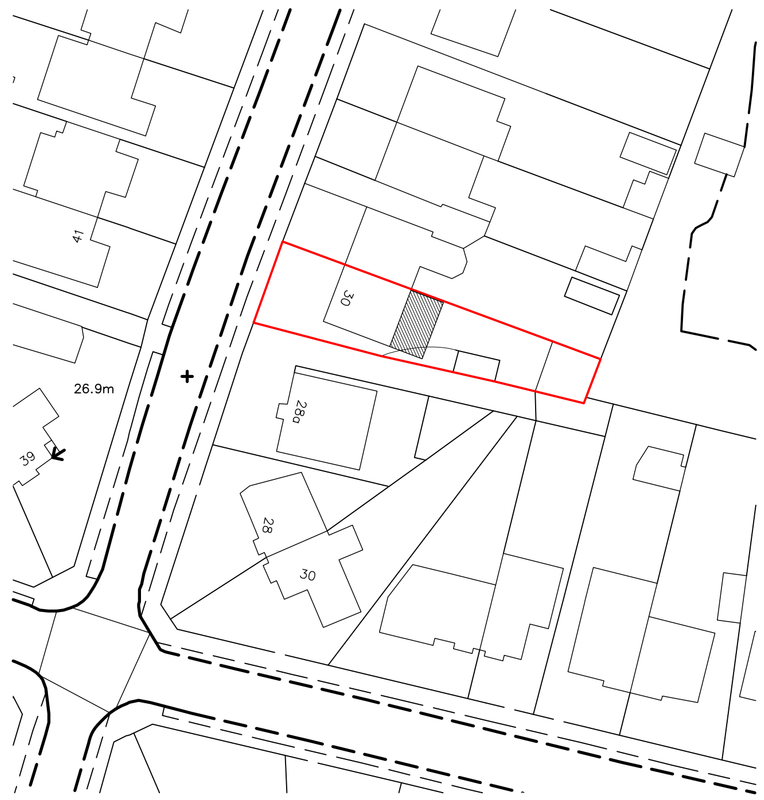

Block Plan 1:500

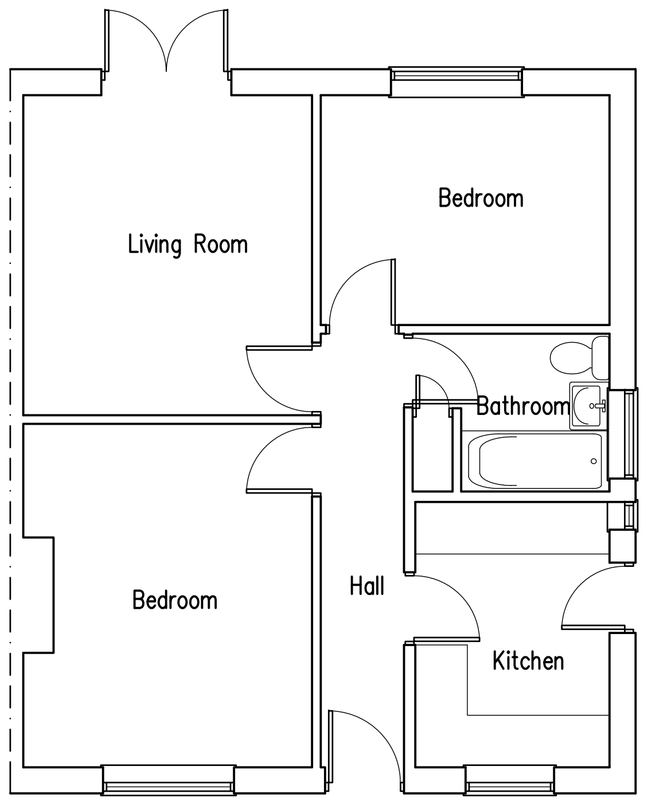

Part Ground Floor Plan

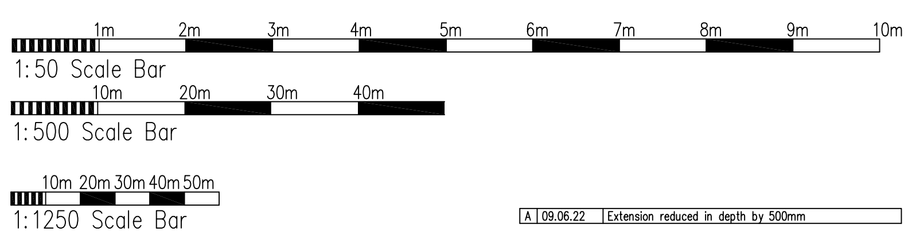

A	09.06.22	Extension reduced in depth by 500mm

Proposed Single Storey Rear Extension at: 30 Hillrise Avenue, Sompting BN15 0LU

rja Planning & Building Consultants Ltd.
1st Floor
10 High Street
Shoreham-By-Sea
West Sussex BN43 5DA
t: 01273 467297 mob: 07971 375739
e: rex@rjapbc.co.uk web: www.rjapbc.co.uk

Chartered Institute of Architectural Technologists

PROJECT: 30 Hillrise Avenue, Sompting BN15 0LU

DRAWING TITLE: Existing Floor Plans & Elevations

CLIENT: Mr D. Robinson

DWG NO: 22884–02

REVISION: A

SCALE: 1:50 @ A1

DATE: 17.03.21

DRAWN: rex