
J4MES
J4 MECHANICAL ENGINEERING SERVICES

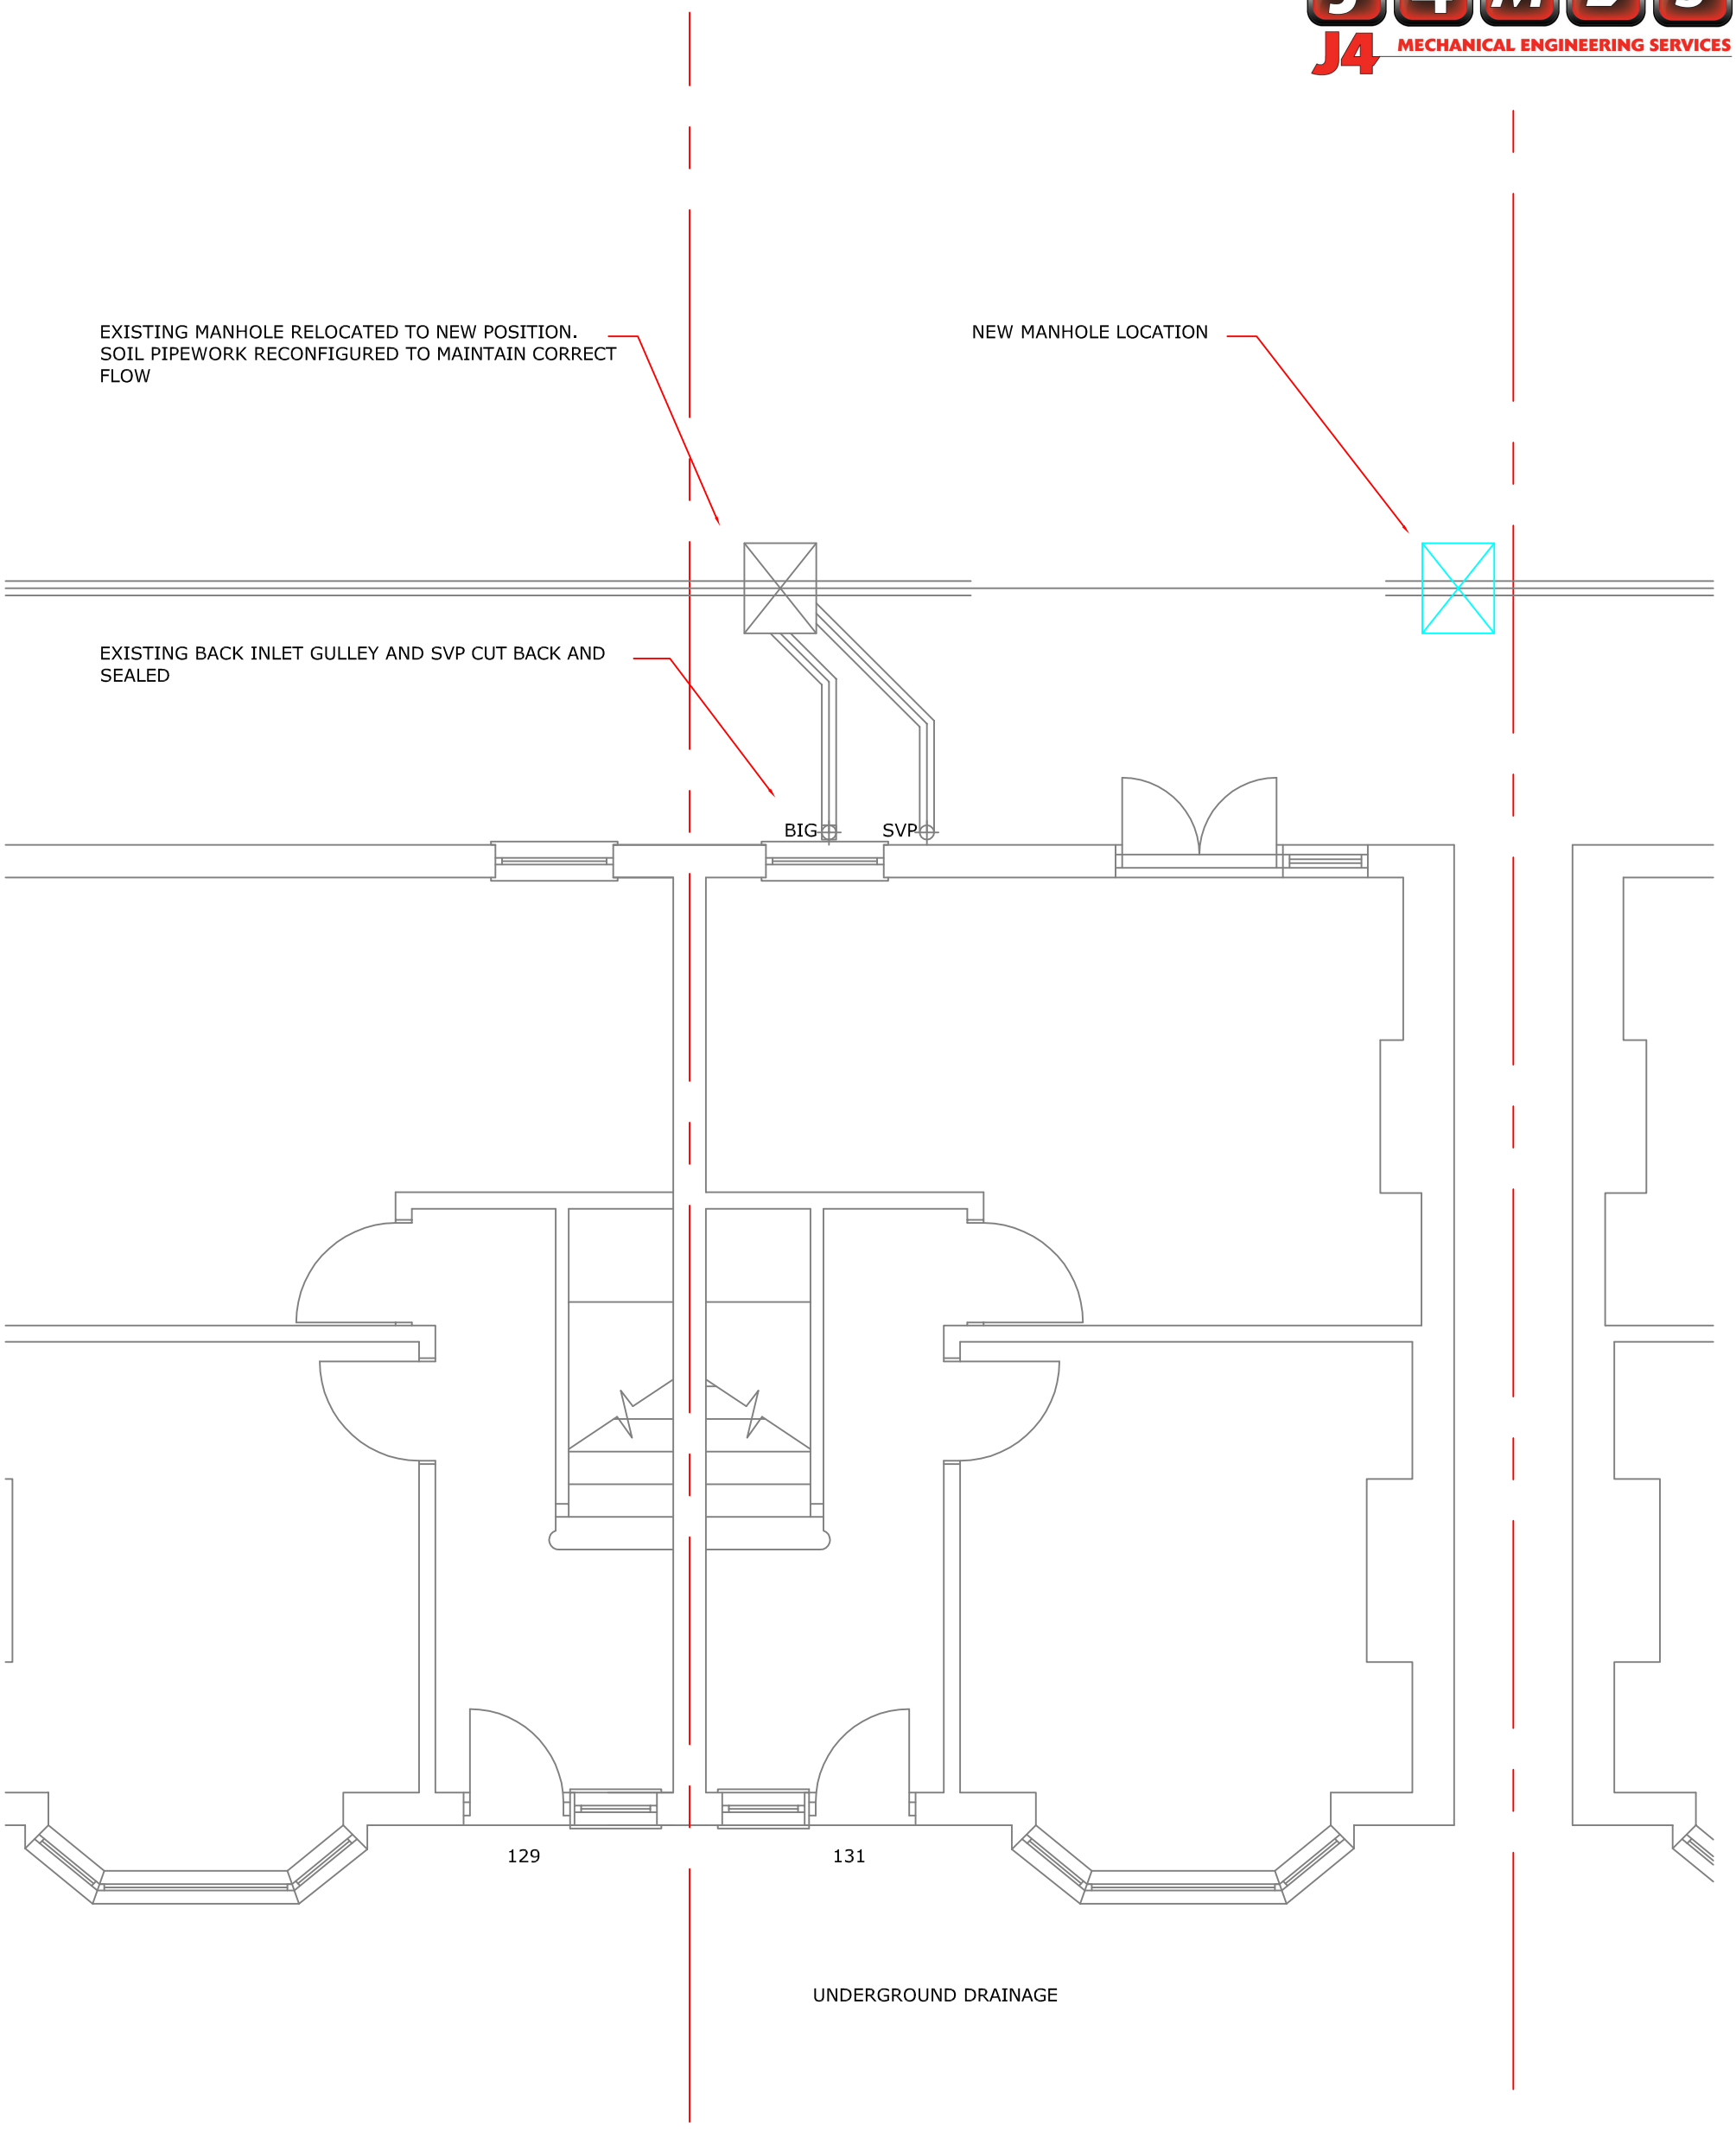

UNDERGROUND DRAINAGE

Client: Mr & Mrs Hutchinson	Title: Proposed alterations to underground drainage	Issue: **PLANNING APPROVAL**	
		Drawn By: JC	Checked / Date / Approved / Date
Project: 131 Manor Hall Road Southwick		Scale: 1:50 @ A3	Date: Sept 2010
	P0 — 23.09.10 — Planning Issue		
	Rev — Date — Description	DRG. No. MHR 007	REV: P0