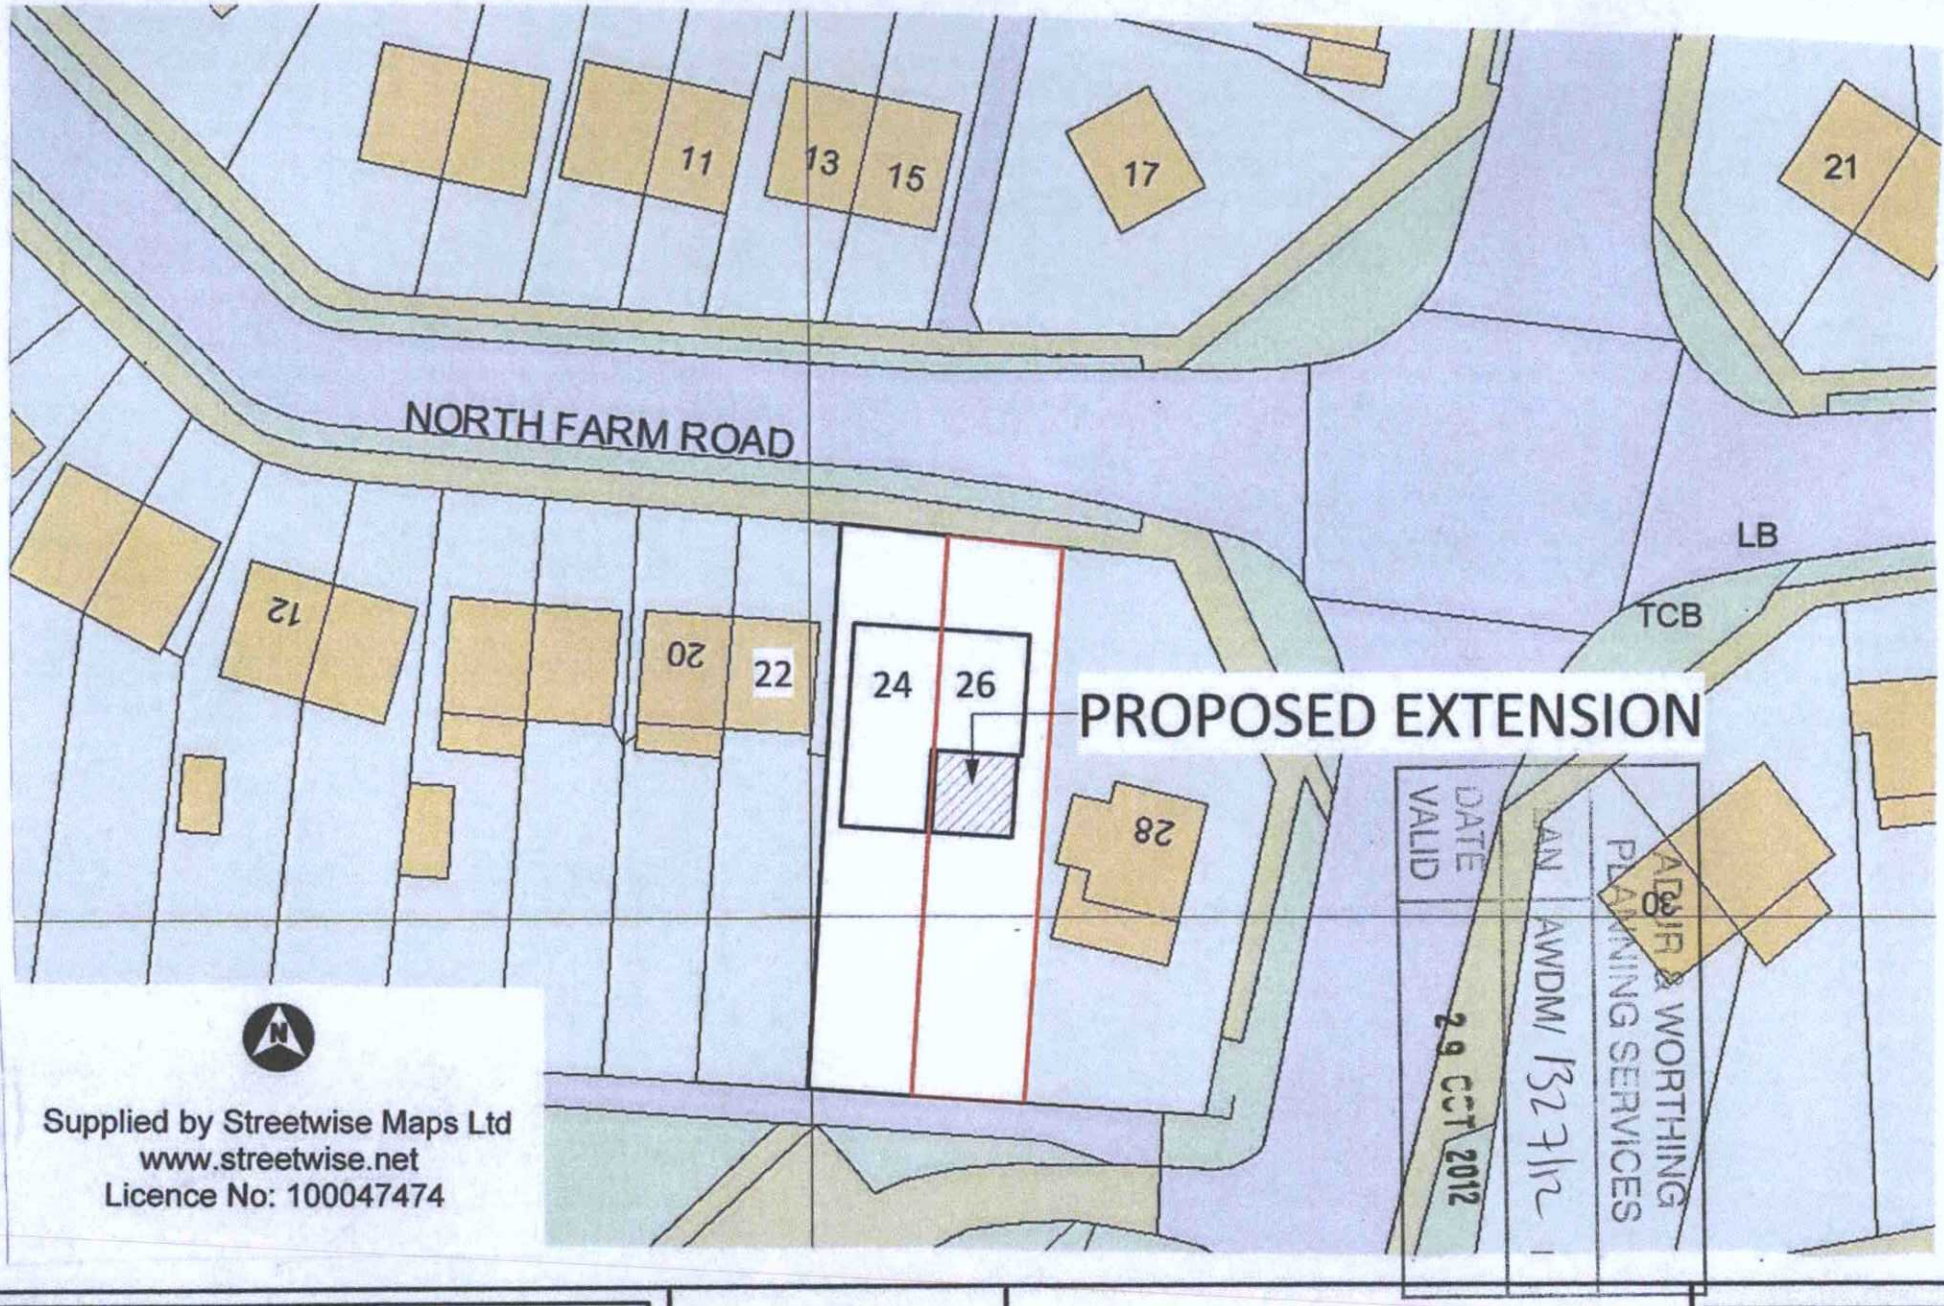

darrenmoore architectural services

Darren Moore, 21 Sutton Drove,
Seaford, East Sussex
BN25 3EU, 07552 376064
01323 490670 darren@dm-as.co.uk
www.dm-as.co.uk

26 NORTH FARM ROAD LANCING

Block Plan	Scale	1:500

5m 10m 15m 20m

Drawing No

Revision