




GROUND FLOOR PLAN

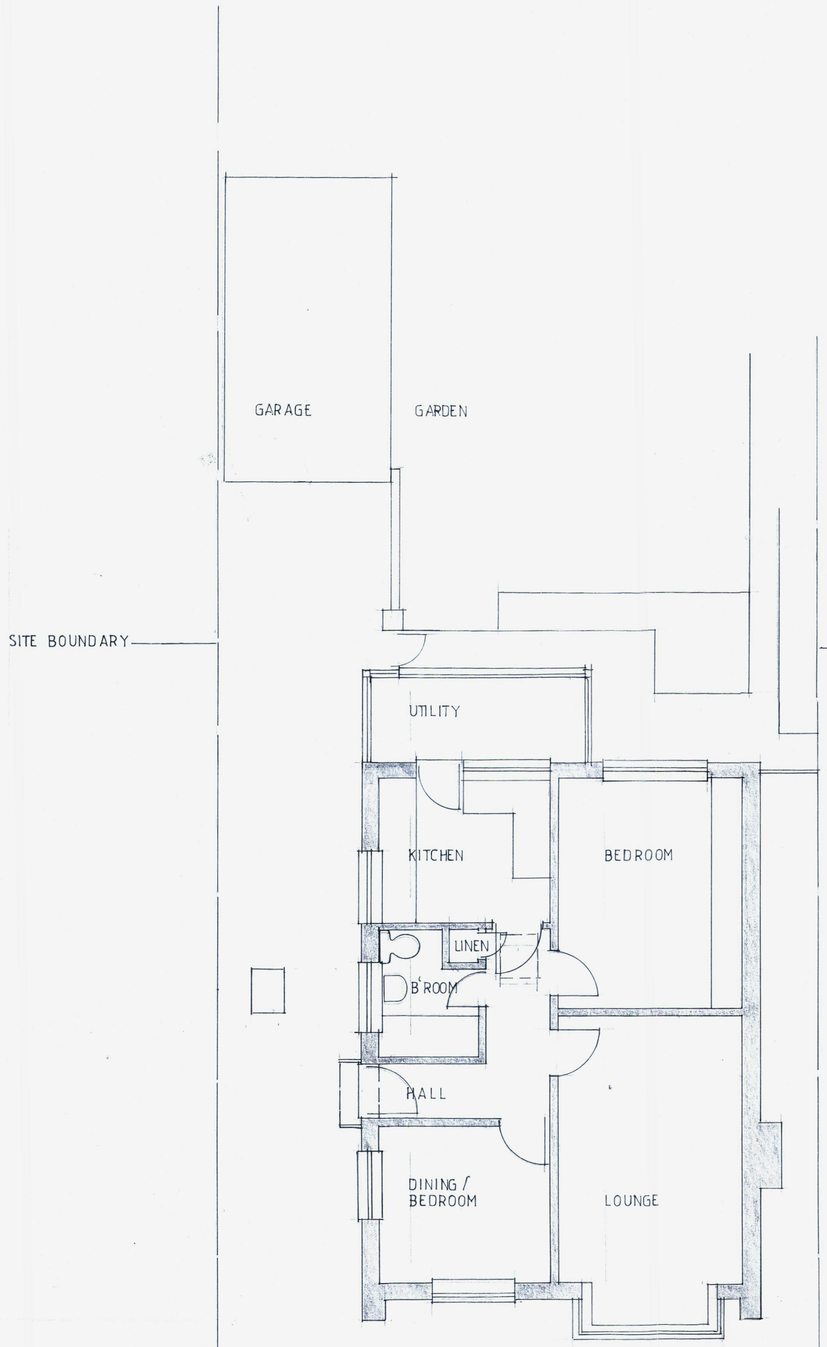


NORTH ELEVATION

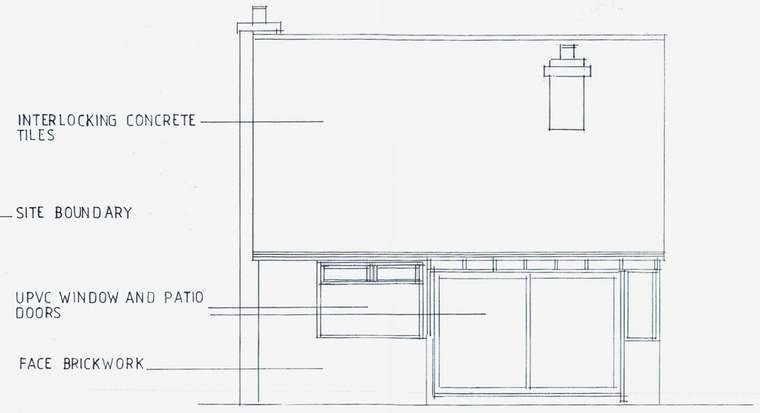

WEST ELEVATION

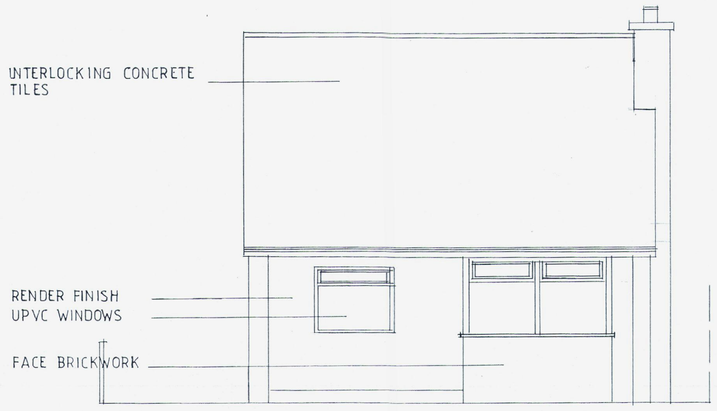

SOUTH ELEVATION

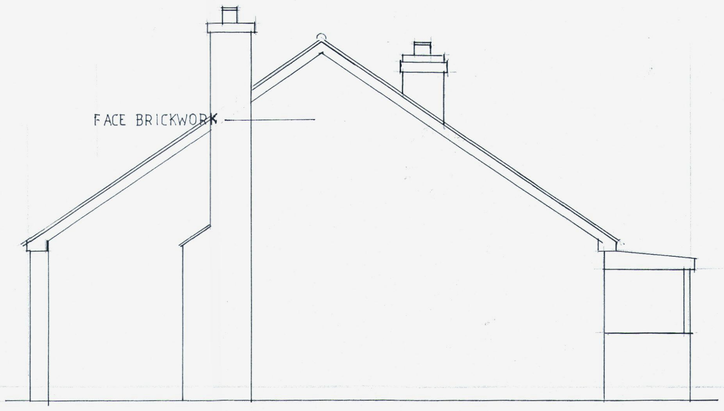

EAST ELEVATION

N

0 1 2 3 4 5
SCALE BAR

91 HAMMY WAY
SHOREHAM-BY-SEA WEST SUSSEX BN43 5GD

EXISTING PLANS AND ELEVATIONS

SCALE 1:50
DRAWING NO. 2020/01
DATE DECEMBER 2020