
THIS DRAWING IS COPYRIGHT, AND REMAINS THE PROPERTY OF HTC ARCHITECTS. IT MUST NOT BE REPRODUCED, USED, DISCLOSED OR TRANSMITTED TO THIRD PARTIES IN ANY FORM, IN WHOLE OR IN PART, WITHOUT PRIOR WRITTEN PERMISSION.

DO NOT SCALE!
ALL DIMENSIONS SHOULD BE CHECKED ON SITE BEFORE WORK COMMENCES

BOUNDARY SUBJECT TO TITLE PLAN CHECK

SUBJECT TO REVIEW OF LEVELS AND FALLS

N
W E
S

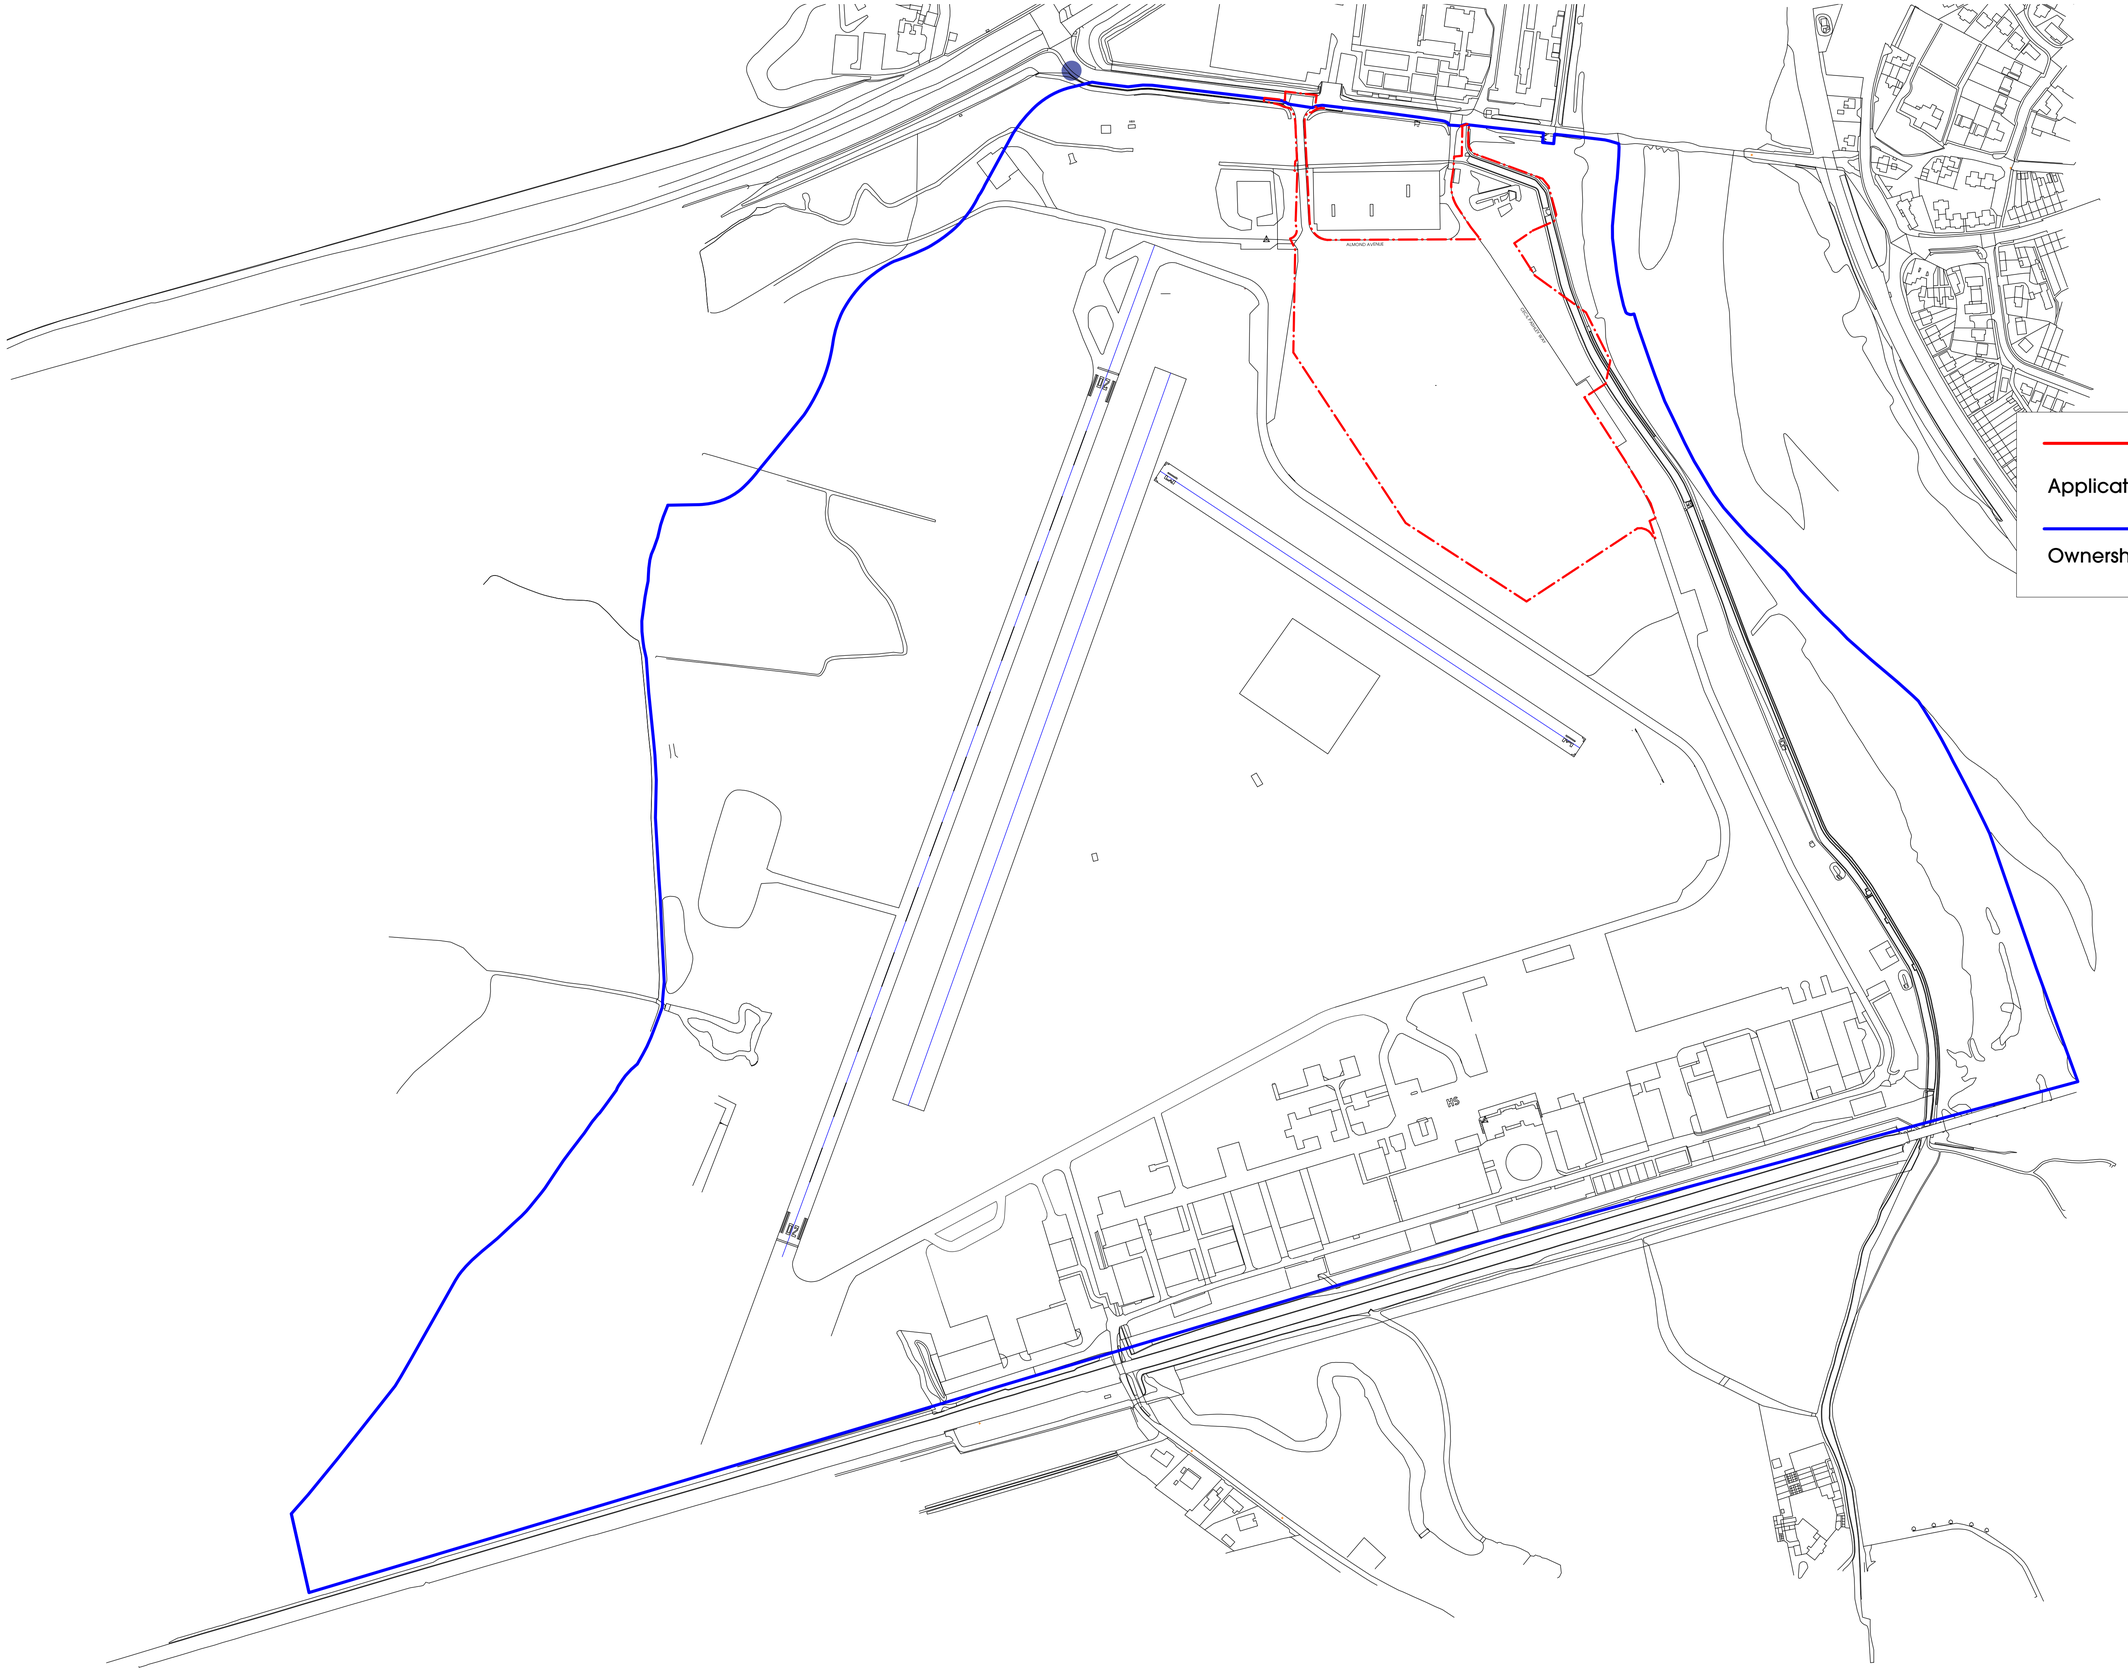

Application site area

Ownership Boundary

0 100 150 200 250 300 350 M

Date	Description	Drawn
14.7.21	REVISED FOLLOWING PLANNERS COMMENTS	MbN

architects
York Place Studio
8 Britannia Street
Leeds
LS1 2DZ
T:(0113) 244 3457
W: www.htcarchitects.co.uk
E: info@htcarchitects.co.uk

Tungsten

project
Brighton City Airport, Brighton

drawing title
Site Location Plan

date July 2021
status Planning
scale 1:2500 @ A1
drawn MbN checked
job no. 2450 dwg no. P411 rev. A