
LOCATION PLAN. SCALE 1:1250

N

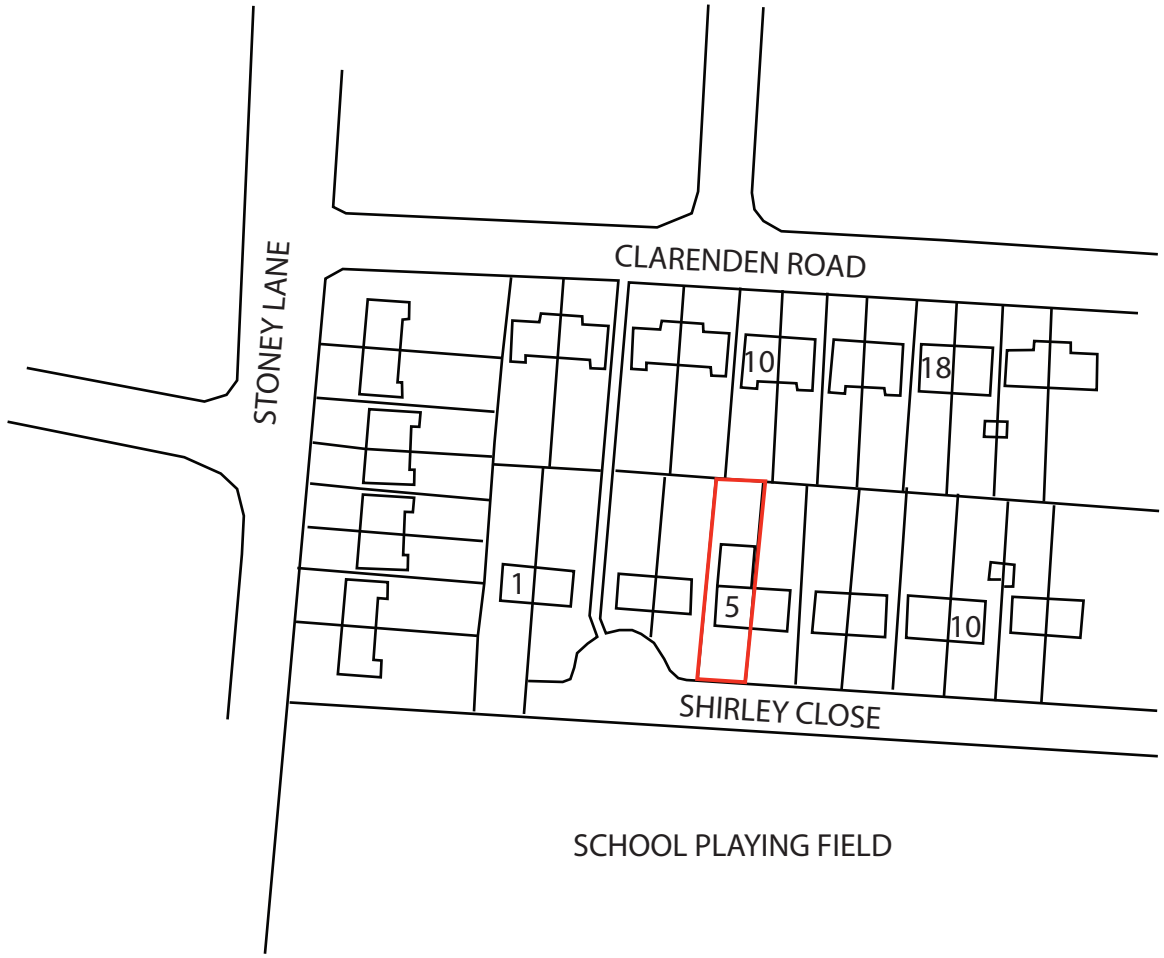


© copyright

ED63
ELEMENTAL DESIGN

elementaldesign63@gmail.com
07799 402 870
07754 093 904

| | | | | | |
|---|---|---|---|---|---|
| 5 SHIRLEY CLOSE<br>SHOREHAM | | | | Drawing Title:<br>HIP TO GABLE ROOF ROOF EXTENSION,<br>FRONT AND REAR DORMERS | 1:1250 Scale Bar<br>10m 20m 30m 40m |
| LOCATION PLAN | SCALE | 1:1250 | A4 | Drawing No.-5SC.LP | Rev: |
| Drawn by - A.Ramus | | | | Date: 08-03-2023 | |