


1 SITE PLAN
1 : 500

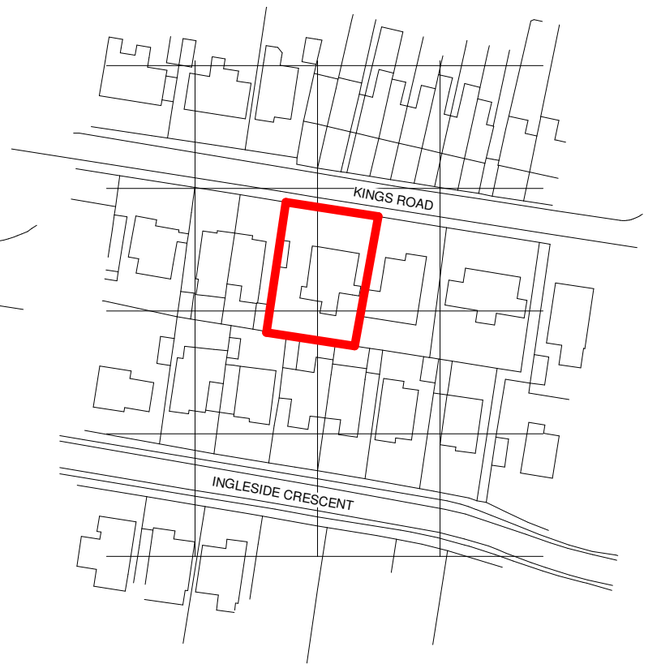

2 LOCATION PLAN
1 : 1250

0m 10m 20m 30m 40m 50m

VISUAL SCALE 1:500 @ A3

0m 25m 50m 75m 100m 125m

VISUAL SCALE 1:1250 @ A3

KRONA DESIGN
ARCHITECTURAL DESIGN & DRAFTING
4 Union Place | Worthing | BN11 1LG
info@kronadesign.co.uk | kronadesign.co.uk
Tel: 01903 256150 Mob: 07827 994111

PROJECT
Proposed Extension

ADDRESS
103 Kings Road
Lancing
West Sussex

TITLE
Site & Location Plan

CLIENT
Victoria Mason

DRAWN	STATUS	DATE
JLB	Design	17/12/20

SCALE (@ A3)	PROJECT NUMBER
As indicated	KD.1092

DRAWING NUMBER	REV
A.001	

© KRONA DESIGN