
SITE LOCATION

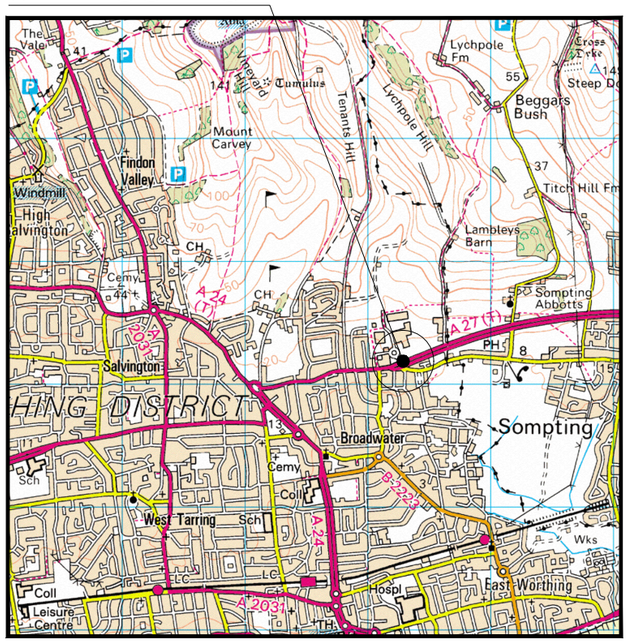


Site Location Plan
(Scale 1:50,000)

1Km 0 1Km 2Km 3Km 4Km

ORIGINAL SCALE AT A3 - 1:50,000

SITE LOCATION

Proposed Site Location

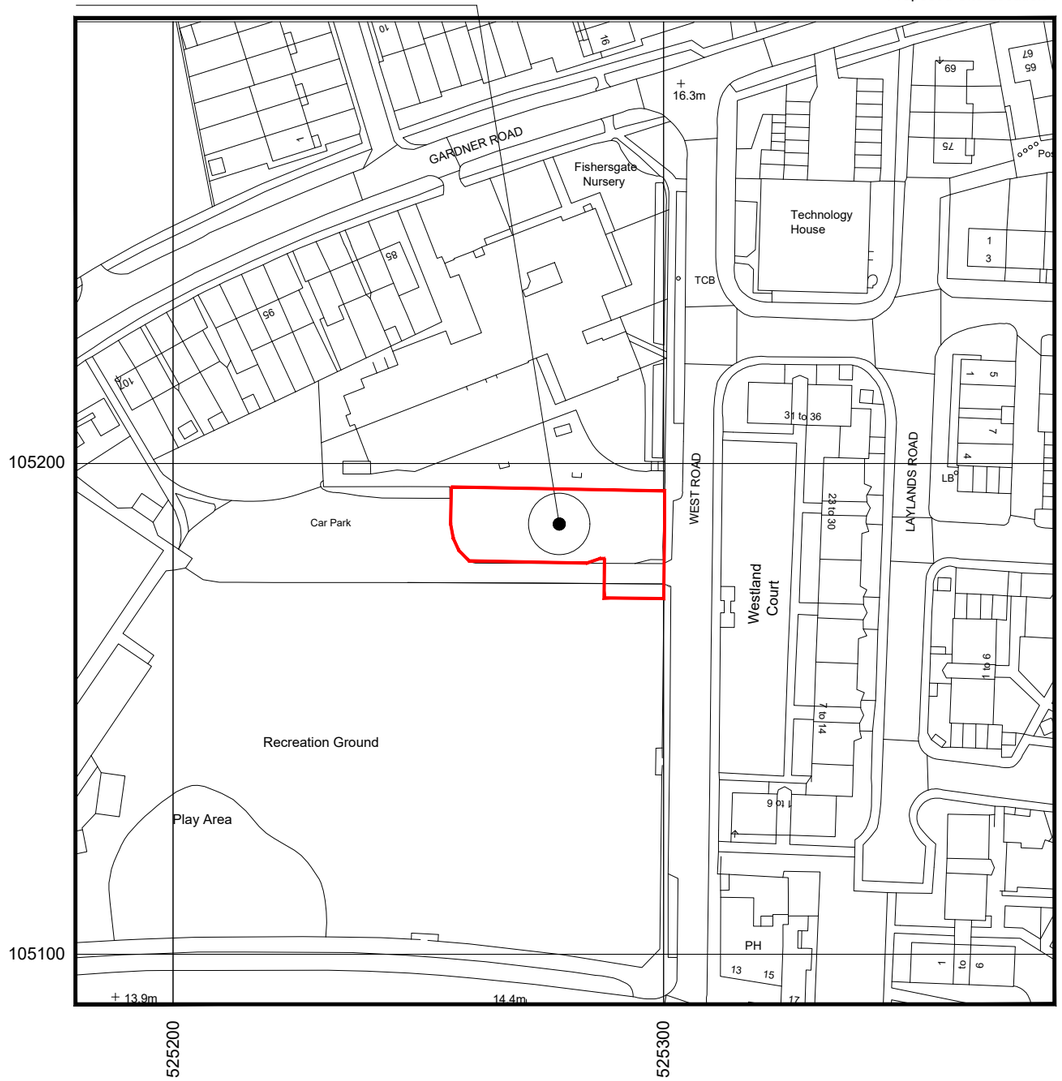

Site Demise Plan
(Scale 1:1,250)

50m 25m 0 25m 50m 75m 100m

ORIGINAL SCALE AT A3 - 1:1,250

O.S. Ref. - E:525282 N:105189

Based upon ordnance survey maps with the permission of the controller of Her Majesty's stationery office. © Crown Copyright.

Consultant Licence Number: 100039785

ORIGINAL DRAWING SIZE A3 P1808_162

NOTES

1. This drawing to be read in conjunction with drawing series 001-007.
2. All dimensions are in mm unless otherwise noted.
3. Responsibility is not accepted for errors made by others in scaling from this drawing. All construction information should be taken from figured dimensions only.

REV	DESCRIPTION OF REVISION	DATE	BY
E	MINOR TEXT AMENDMENT	09.06.21	VV
D	COMPOUND AMENDED	27.05.21	VV
C	DEMISE AMENDED	06.05.21	ZS
B	DEMISE AMENDED	05.01.21	ZS
A	FIRST ISSUE FOR APPROVAL	17.12.20	VV

Euro-Tel Design
2 Charnwood House, Marsh Road, Bristol BS3 2NA
tel :0117 966 5526 web: euro-teldesign.com

CityFibre
15 Bedford Street, London WC2E 9HE **t:** 0203 5100 602 **www.cityfibre.com**

Drawing Title
SITE LOCATION PLANS

Site Location
FISHERGATE REC
WEST RD
BRIGHTON
BN41 1QH

Drawn by	Checked by	Approved by
VV	SB	JR
Date Drawn	Date Checked	Date Approved
17.12.20	17.12.20	17.12.20
Site Region	Drawing Number	
BRH1	P1808_162-PL-001-E	