



Proposed East Site Elevation

(Scale 1:200)

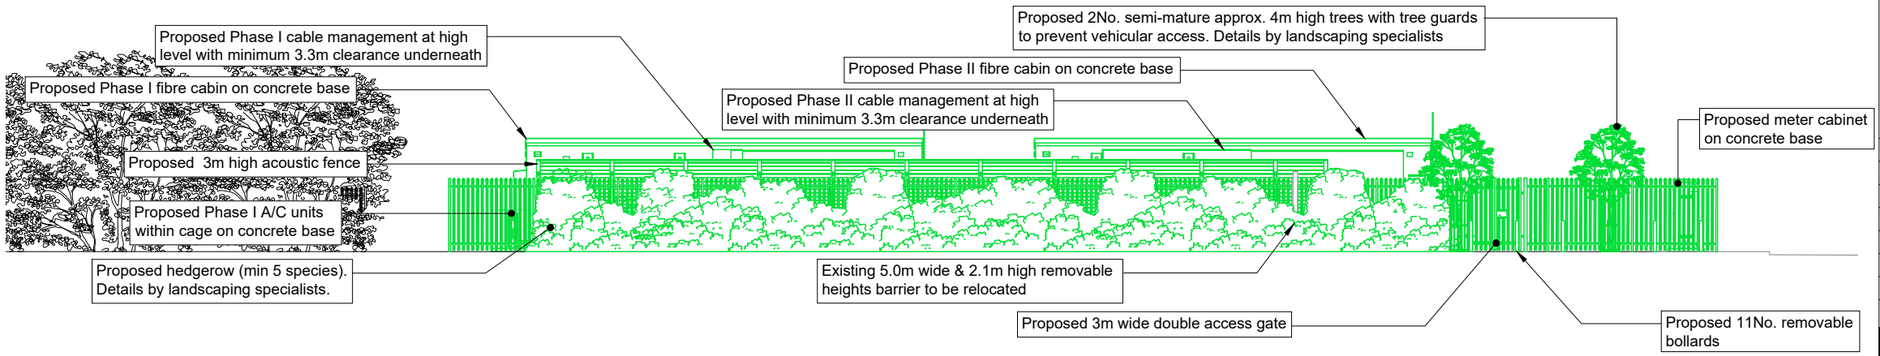

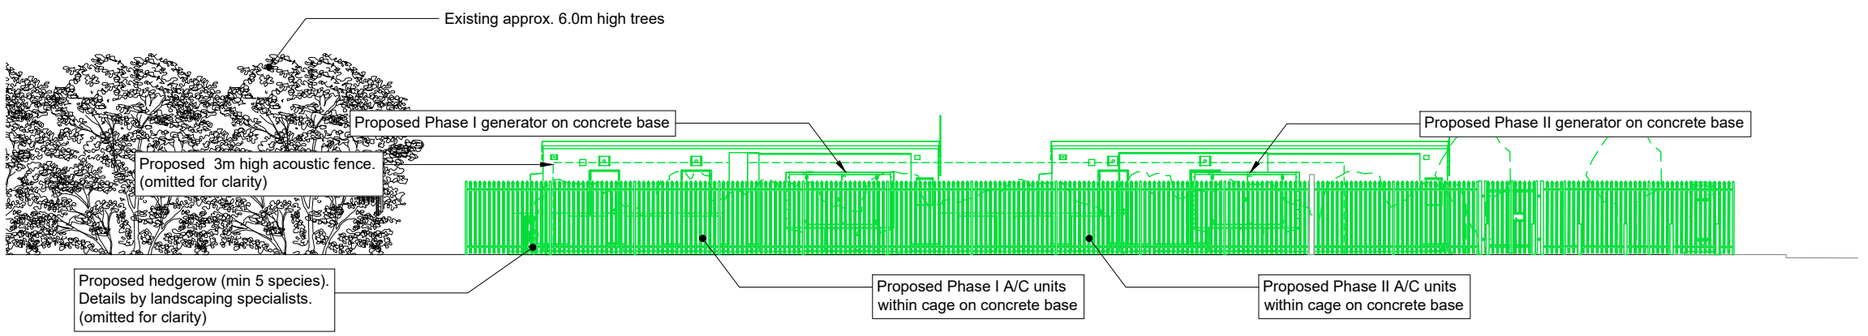

Proposed South Site Elevation

(Scale 1:200)

10000 5000 0 5000 10000 15000 20000

ORIGINAL SCALE AT A3 - 1:200

ALL DIMENSIONS IN MILLIMETRES

ORIGINAL DRAWING SIZE A3 P1808_162

NOTES

1. This drawing to be read in conjunction with drawing series 001-007.
2. All dimensions are in mm unless otherwise noted.
3. Responsibility is not accepted for errors made by others in scaling from this drawing. All construction information should be taken from figured dimensions only.

REV	DESCRIPTION OF REVISION	DATE	BY
G	NEW COMPOUND DESIGN	14.07.21	VV
F	PROPOSED TREES AMENDED	30.06.21	ZS
E	NEW HEDGEROW & ACOUSTIC FENCE	09.06.21	VV
D	COMPOUND AMENDED	27.05.21	VV
C	LAYOUT AMENDED	06.05.21	ZS
B	LAYOUT AMENDED	05.01.21	ZS
A	FIRST ISSUE FOR APPROVAL	17.12.20	VV

Euro-Tel Design
2 Charnwood House, Marsh Road, Bristol BS3 2NA
tel :0117 966 5526 web: euro-teldesign.com

CityFibre
15 Bedford Street, London WC2E 9HE **t:** 0203 5100 602 **www.cityfibre.com**

Drawing Title

PROPOSED SITE ELEVATIONS 1/2

Site Location

FISHERGATE REC
WEST RD
BRIGHTON
BN41 1QH

Drawn by	Checked by	Approved by
VV	SB	JR
Date Drawn	**Date Checked**	**Date Approved**
17.12.20	17.12.20	17.12.20
Site Region	**Drawing Number**	
BRH1	P1808_162-PL-005-G	