
This drawing is copyright and may not be copied or reproduced without the written consent of Finola Brady Architectural Services.


The contractor is responsible for setting out and must check all levels and dimensions prior to work being put in hand.

This drawing should not be scaled. Only written dimensions are to be taken in respect of this project.


The designer is to be immediately notified of any suspect omissions or discrepancies.

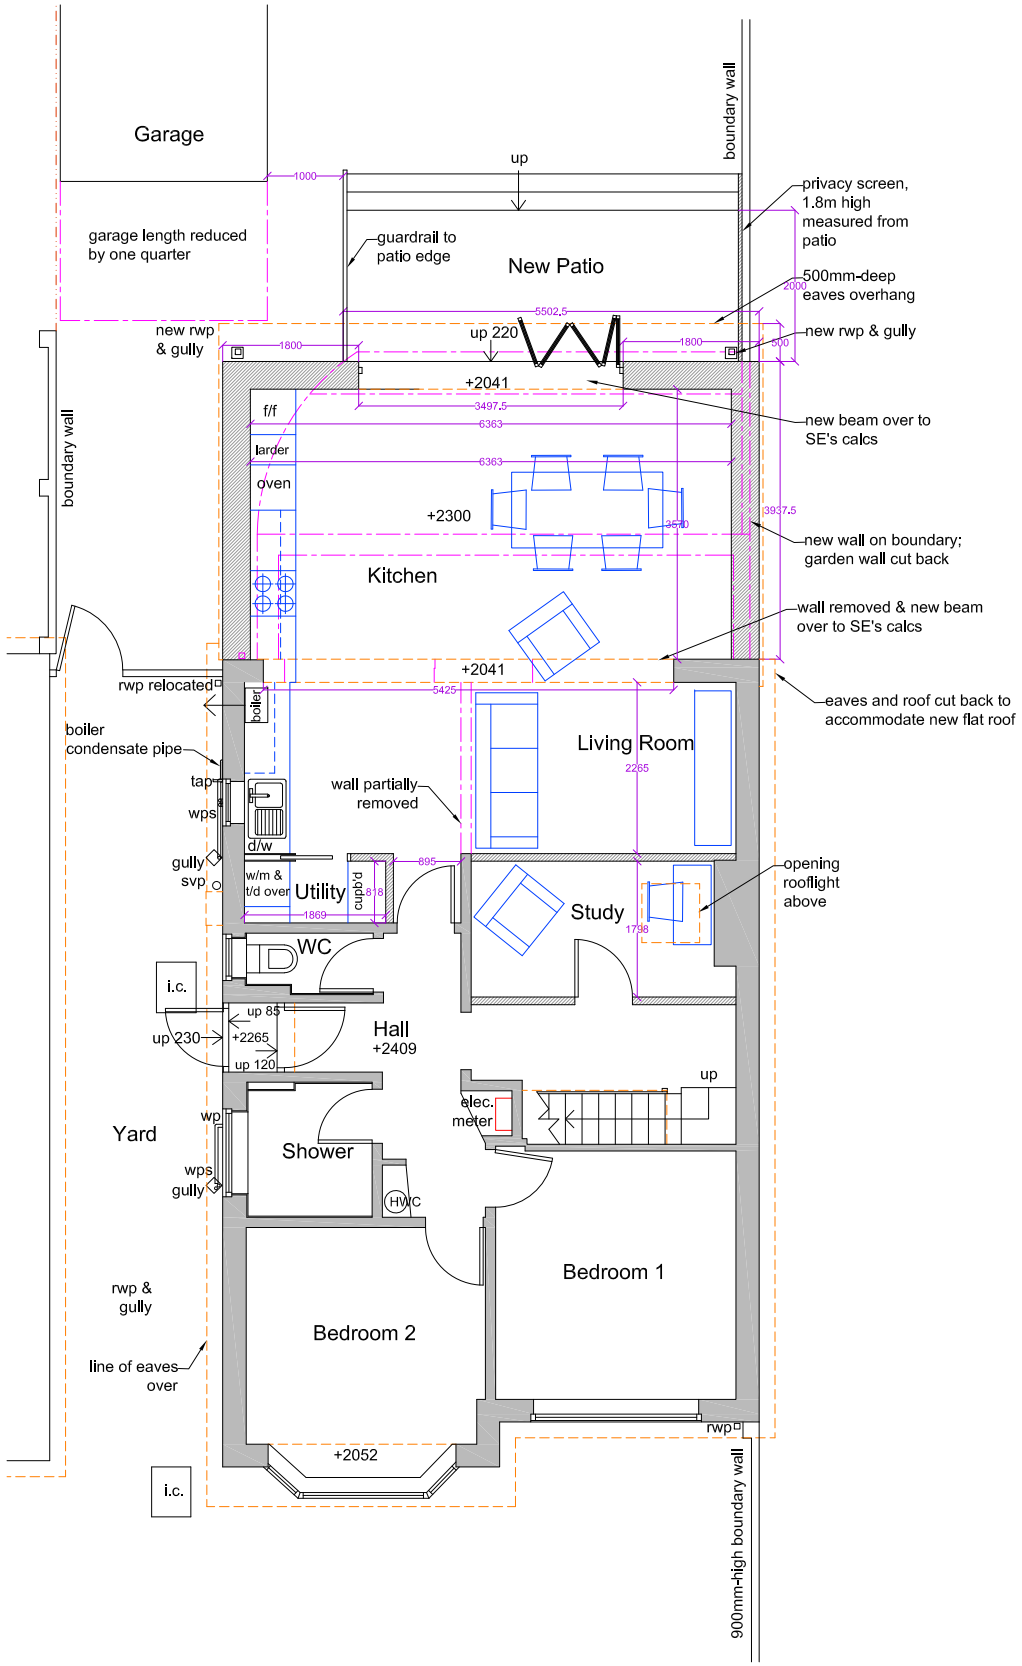

Proposed Ground-Floor Plan @ 1 : 100

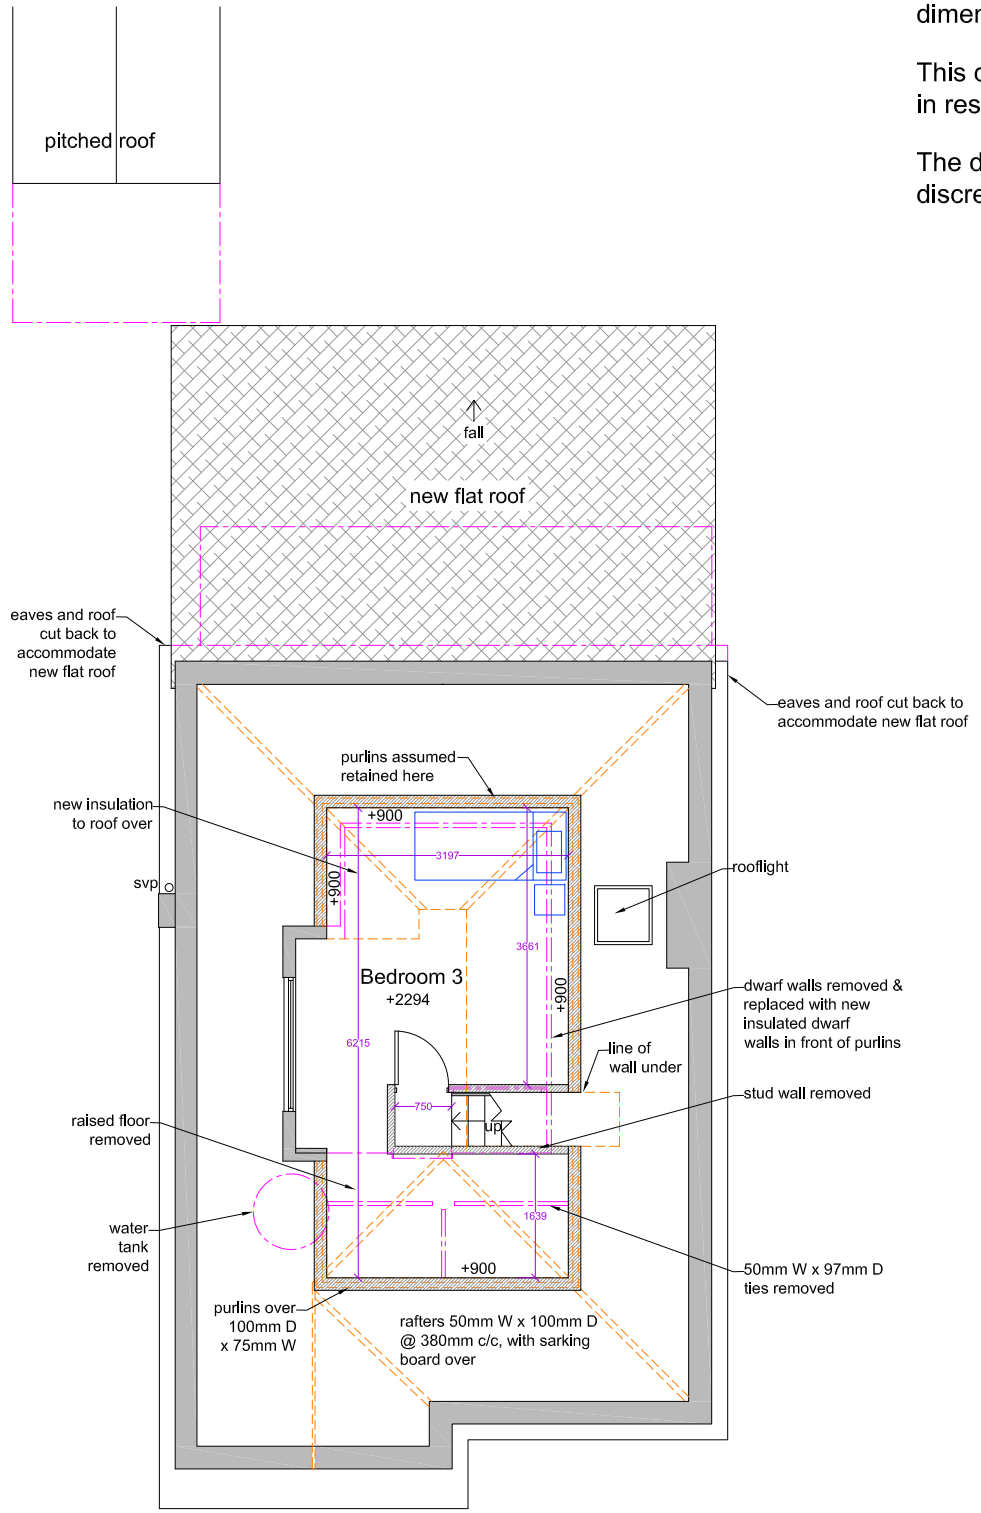

Proposed First-Floor Plan @ 1 : 100

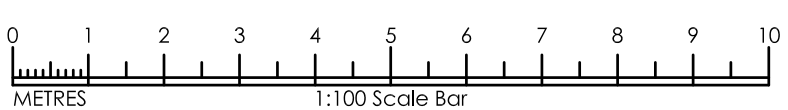

Indicates demolished construction

Indicates new walls

Rev. B	24.04.24	Privacy screen added to no. 7 boundary side	FB
Rev. A	26.02.24	Garage length reduced & extension squared off	FB

FINOLA BRADY ARCHITECTURAL SERVICES

Finola Brady
Architectural Services
TEL 07960 235756 www.fbarchitectural.co.uk

Site Location :	5 Hawkins Road, Shoreham-by-Sea, West Sussex, BN43 6TJ
Project Name :	Single-Storey Rear Extension and Internal Alterations
Drawing Name :	Proposed Floor Plans for Planning Submission
Drawing No:	FB24-0101 PL01-B — Scale : 1 : 100 @ A3
Date :	22nd February 2024