
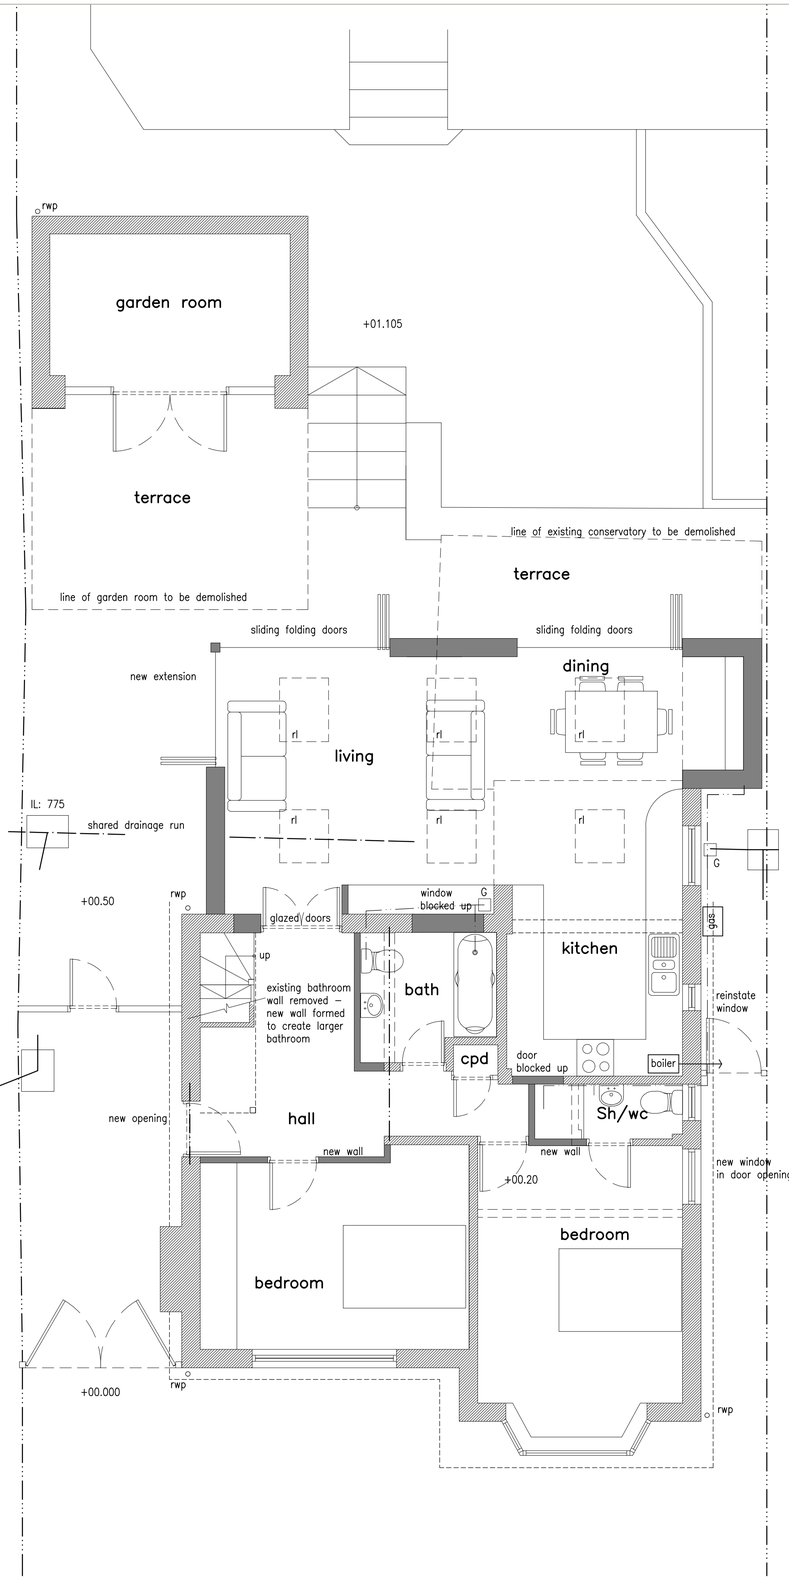


Proposed Ground Floor Plan

Scale 1:50

0 1 2 3 4 5 6 7 8 9 10

Scale In Metres

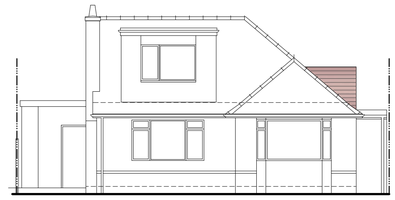


Proposed South Elevation

Scale 1:100

0 2.5 5 7.5 10

Scale In Metres

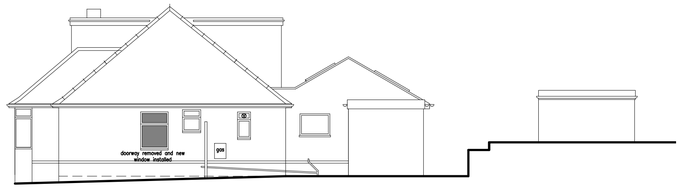


Proposed East Elevation

Scale 1:100

0 2.5 5 7.5 10

Scale In Metres

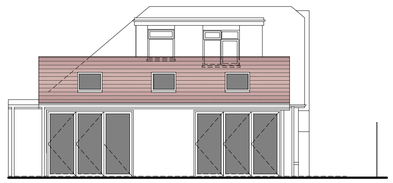


Proposed North Elevation

Scale 1:100

0 2.5 5 7.5 10

Scale In Metres

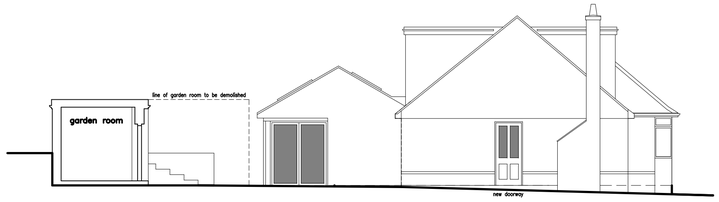


Proposed West Elevation

Scale 1:100

0 2.5 5 7.5 10

Scale In Metres

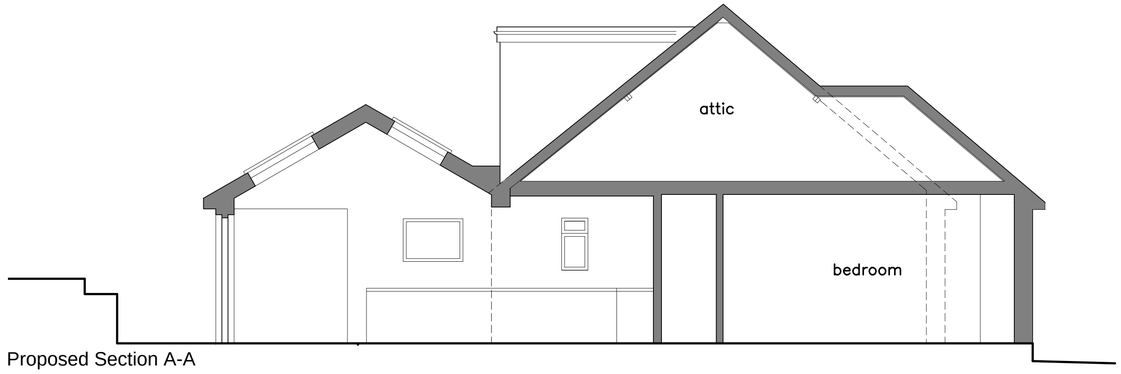


Proposed Section A-A

Scale 1:50

0 1 2 3 4 5 6 7 8 9 10

Scale In Metres

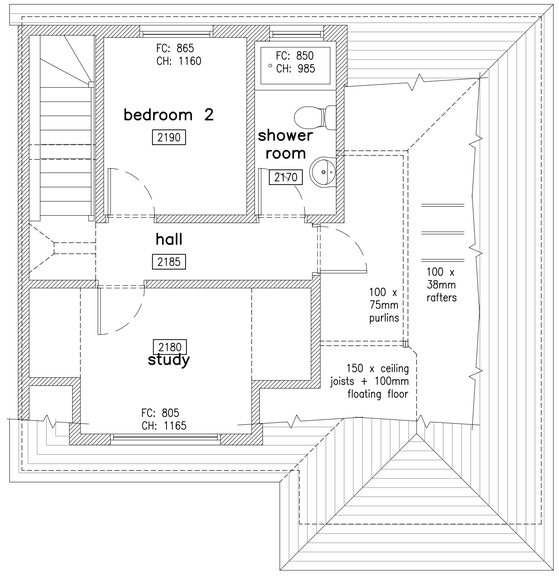


Existing First Floor Plan (unchanged)

Scale 1:50

0 1 2 3 4 5 6 7 8 9 10

Scale In Metres

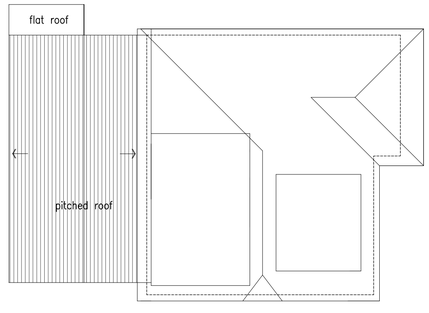

Roof Plan 1:100



Ordnance Survey, (c) Crown Copyright 2013. All rights reserved. Licence number 100022432

Site Location Plan

Scale 1:1250

0 25 50 75 100

Scale In Metres



Block Plan

Scale 1:500

0 10 20 30 40

Scale In Metres

rev.	date	comment	auth	chkd
–	–	–	–	–

amendments

Deacon and Richardson ARCHITECTS

client
Martin Moran and Joanna Lee

job
102 Downside
Shoreham-by-Sea
BN43 6HB

drawing number
3478.PL.01

revision
–

drawing title
Proposed Plans, Sections and Elevations
EXISTING

drawn by
CP

checked by
CR

riba work stage
SUR

date
Feb 15

scale/original sheet size
VARS@ A1

Do not scale off drawing
Check all dimensions on site before all work is commenced
All goods materials workmanship to conform with current building regulations BSS and COP
© Copyright Deacon and Richardson Architects

Deacon and Richardson Architects
email: design@deaconandrichardson.co.uk
web: www.deaconandrichardson.co.uk
tel: 01273 888080
fax: 01273 888060
88 upper lewes road
Brighton
East Sussex
BN2 3FF