

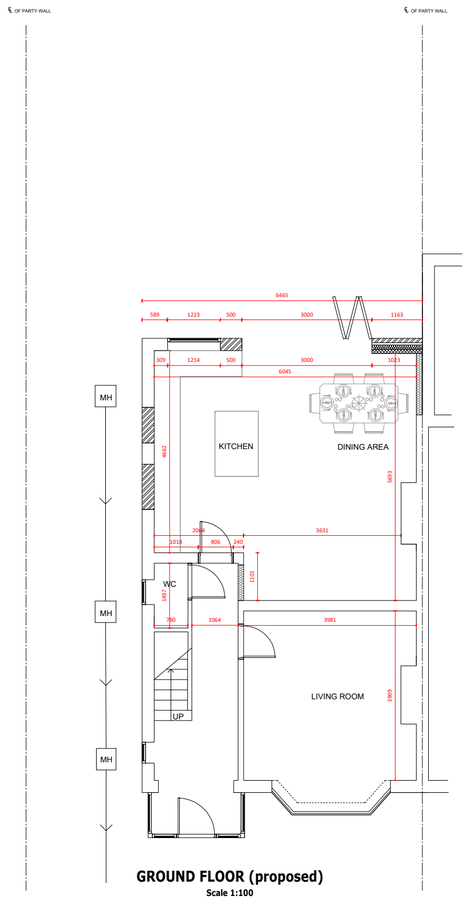


GROUND FLOOR (proposed)
Scale 1:100

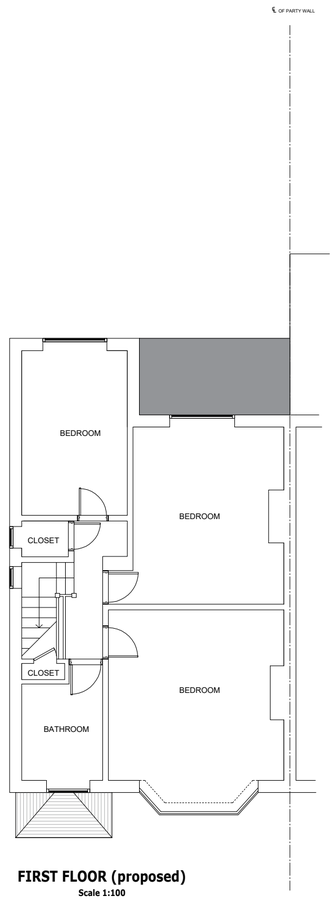

FIRST FLOOR (proposed)
Scale 1:100

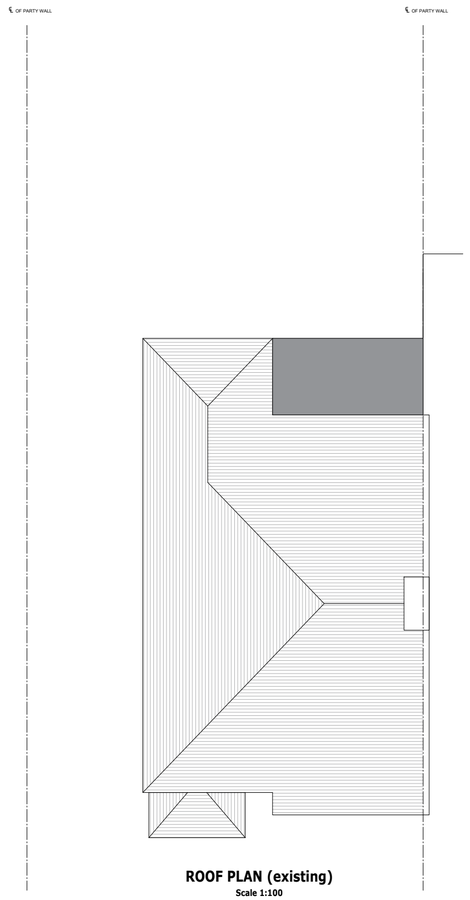

ROOF PLAN (existing)
Scale 1:100




EAST FACING ELEVATION (proposed)
Scale 1:100




WEST ELEVATION (proposed)
Scale 1:100

NOTE:
- ALL NEW WINDOWS AND DOORS TO MATCH EXISTING APPEARANCE
- BRICKWORK FINISH TO MATCH

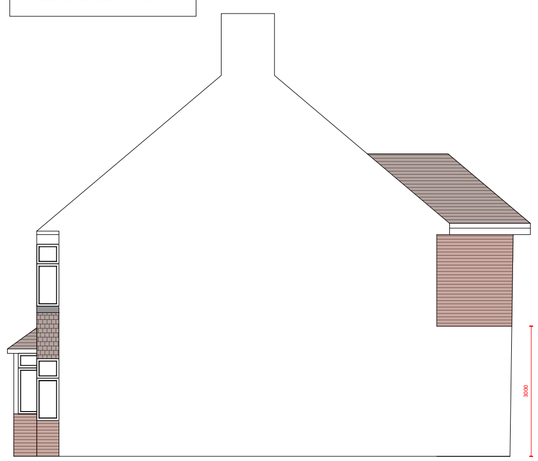

NORTH FACING ELEVATION (proposed)
Scale 1:100

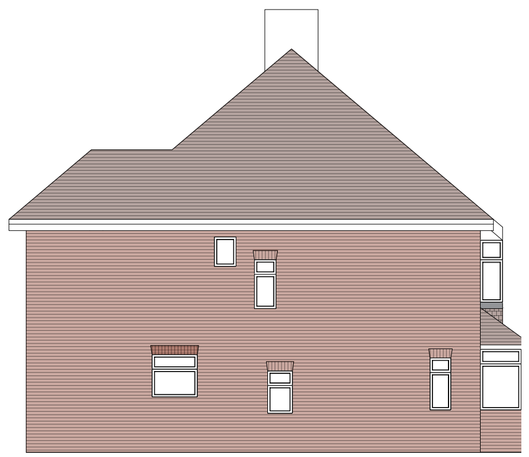

SOUTH FACING ELEVATION (proposed)
Scale 1:100

PS DESIGNS
71-75 Shelton Street, Covent Garden, London, WC2H 9JQ
Tel: +44 330 133 4585
Email: info@designsps.co.uk
www.designsps.co.uk

NOTES RELATING TO THIS DRAWING

ALL DIMENSIONS ARE TO BE CHECKED ON SITE PRIOR TO COMMENCEMENT OF ANY WORKS, AND ANY DISCREPANCIES REPORTED IMMEDIATELY TO THE ARCHITECT/DESIGNER.

THIS DRAWING IS TO BE READ IN CONJUNCTION WITH ALL OTHER DESIGN TEAM DETAILS AND SPECIFICATIONS.

DO NOT SCALE FROM DRAWINGS, EXCEPT FOR THE PURPOSES OF PLANNING ASSESSMENT.

LEGEND:
- RETAINED STRUCTURE
- NEW CAVITY WALL
- NEW STUD WALL
- NEW BLOCKWORK WALL

SCALE BAR FOR 1:100
0.0m 1.0m 2.0m 3.0m 4.0m 5.0m

Rev.	Description	By	Chkd.	Date
P1	ISSUE FOR INFORMATION	SS	SS	MAR 24

Title:	ISSUE FOR INFORMATION		
Client:			
Project:	17 FRANKLIN ROAD, WORTHING, BN13 2PG		
Drawing:	PROPOSED PLANS AND ELEVATIONS		
Drawn:	SS	Chkd:	SS
Drawing Status:	PLANNING ISSUE	Rev.	P1
Scale:	Noted @ A2	Date	MAR 24
Job No.	PSD/2023/395	Drawing No.	A02