NOTE
THIS DRAWING MAY BE SCALED FOR PLANNING PURPOSES ONLY.
ALL DIMENSIONS RELATING TO SUB-CONTRACTORS OR SUPPLIERS WORK MUST BE CHECKED AND AGREED BETWEEN THE GENERAL CONTRACTOR AND THE SUB-CONTRACTORS AND SUPPLIERS. ALL DIMENSIONS ARE IN MILLIMETRES. IF IN DOUBT ASK. ALL WORKS OR MATERIALS INDICATED ON THE DRAWING ARE TO BE TO THE LATEST BRITISH STANDARDS AND ARE TO BE CARRIED OUT IN ACCORDANCE WITH THE RELEVANT CODES OF PRACTICE OR RECOGNISED TRADE ASSOCIATION RECOMMENDATIONS AND PUBLICATIONS.
© THIS DRAWING IS THE COPYRIGHT OF TECSPEC.

1:100 Scale Bar (Metres)
0 1 2 3 4 5 10



Proposed North West Elevation
Scale 1:100

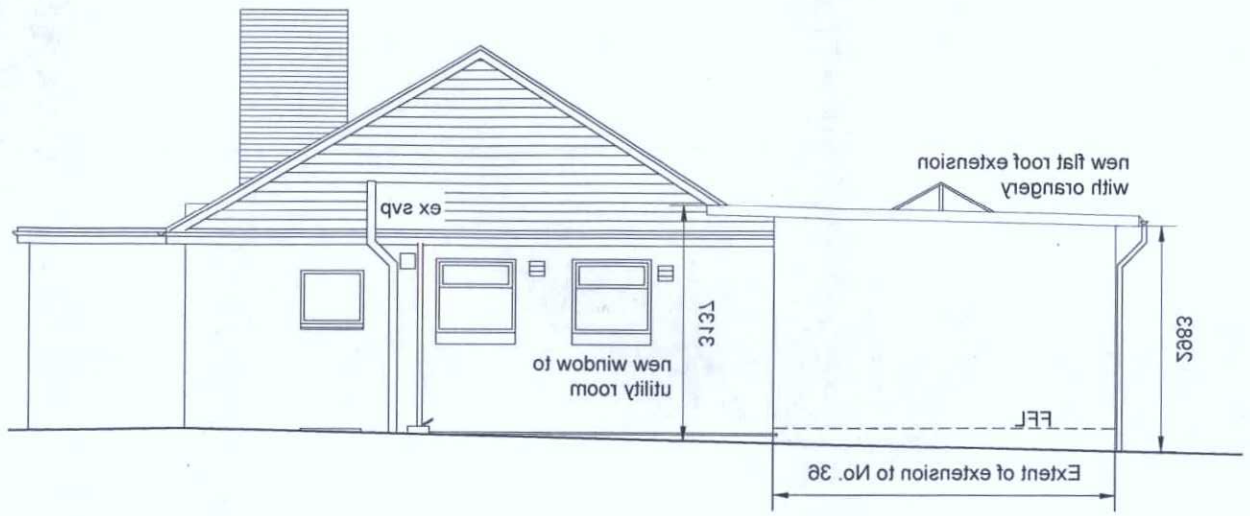

Proposed North East Elevation
Scale 1:100



Proposed South East Elevation
Scale 1:100

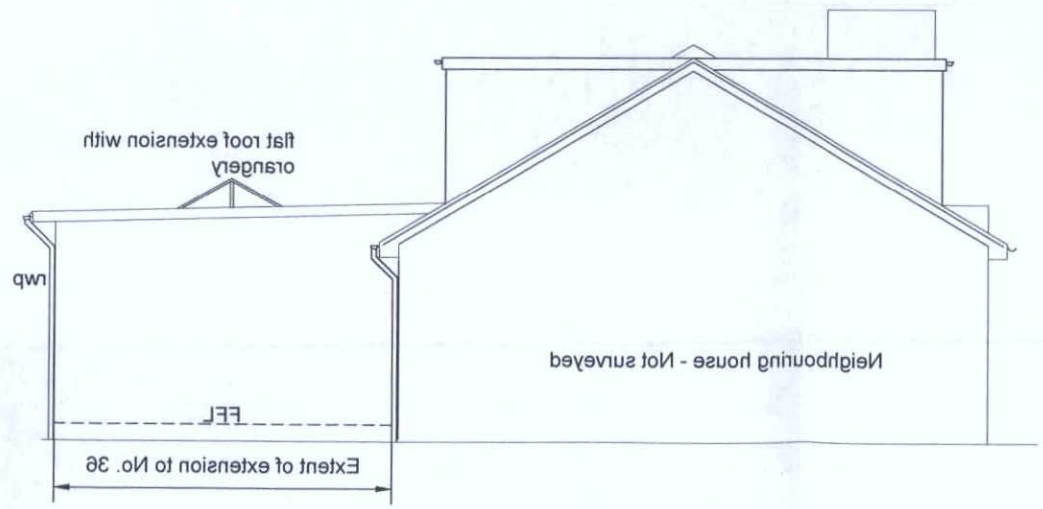

Proposed South West Elevation
Scale 1:100

ADUR & WORTHING
PLANNING SERVICES

PLAN	AWDM/ 0396/18
DATE VALID	14 MAR 2018

PLANNING

REV	DATE	DRN	DESCRIPTION
#	07/03/18	DB	Drawing created.

Tecspec
plan
draw
build

Client
Mr Charlie Taylor

Location
36 Sedbury Road
Sompting
BN15 0LL

Drawing Title
Proposed Elevations

Date	Drawn By	Scale
March 2018	DB	1:100 @A3

CAD file name
Sedbury Road_010_Planning_Rev 01.dwg

Drawing No	Revision
010/SL-31	#